| PROJECT REFERENCE NO. | SHEET |
|---|---|
| W-5145 | 2H-1 |

GEOENVIRONMENTAL ENGINEER

NORTH CAROLINA PROFESSIONAL SEAL 31499 ENGINEER CYRUS F. PARKER

DocuSigned by: Cyrus Parker 4/21/2015
C96492AF5E8240F...
SIGNATURE DATE

ENGINEER
SIGNATURE DATE

# Detail for Temporary Containment of Contaminated Soil

## Cross-Section View

NOTE:
The Contractor shall stockpile all contaminated soil excavated from a property in a location within the property boundaries of the source parcel. If the volume of contaminated material exceeds available space on site, the Contractor shall obtain a permit from the NCDENR UST Section for off-site temporary storage.

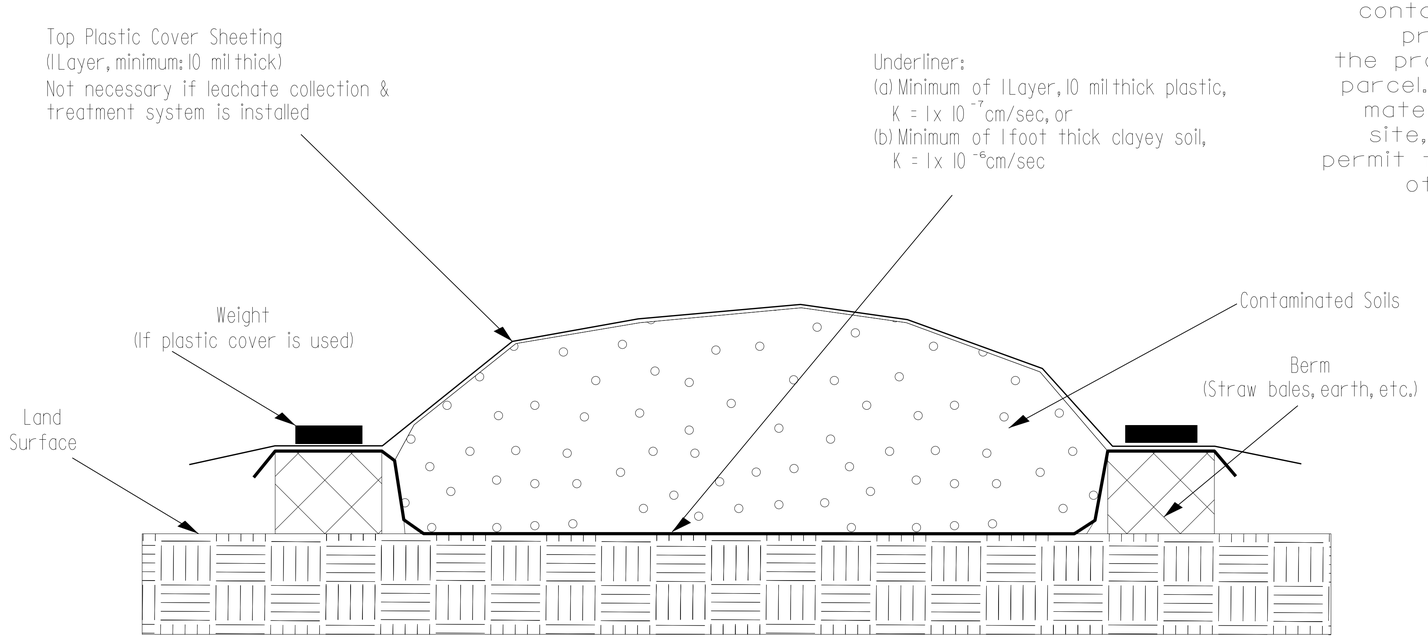


## Map View

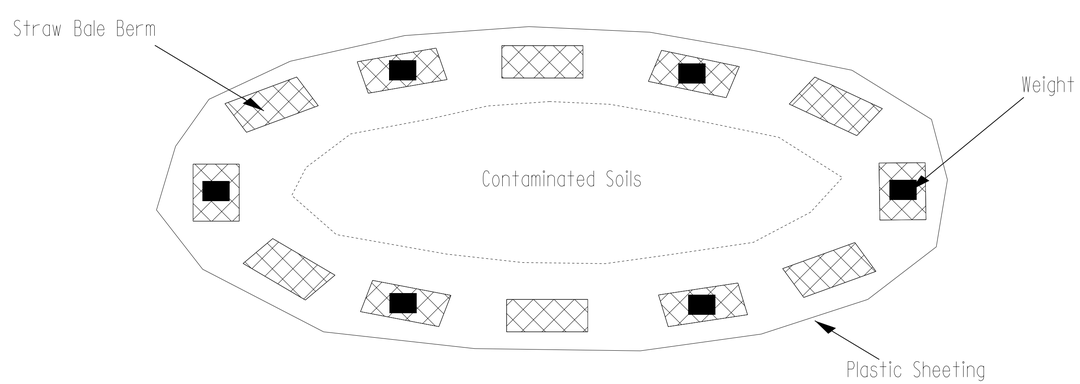


| PREPARED BY: | DATE: |
|---|---|
| REVIEWED BY: | DATE: |

**GEOTECHNICAL ENGINEERING UNIT**

STATE OF NORTH CAROLINA DEPARTMENT OF TRANSPORTATION

- ☐ EASTERN REGIONAL OFFICE
- ☐ WESTERN REGIONAL OFFICE
- ☒ CONTRACT OFFICE

**STATE OF NORTH CAROLINA**
**DEPARTMENT OF TRANSPORTATION**
**RALEIGH**

STOCKPILE CONTAINMENT DETAIL

REVISIONS

| NO. | BY | DATE | NO. | BY | DATE |
|---|---|---|---|---|---|
| 1 | | | 3 | | |
| 2 | | | 4 | | |