| PROJECT REFERENCE NO. | SHEET NO. |
|---|---|
| W-5145 | 5 |
| R/W SHEET NO. | |

DocuSigned by: Greg S. Davis 33D47B5FD78F4A8...

NORTH CAROLINA PROFESSIONAL SEAL 26930 ENGINEER GREG S. DAVIS

11/18/2015

DIVISION DESIGN / CONSTRUCT ENGINEER

**DOCUMENT NOT CONSIDERED FINAL UNLESS ALL SIGNATURES COMPLETED**

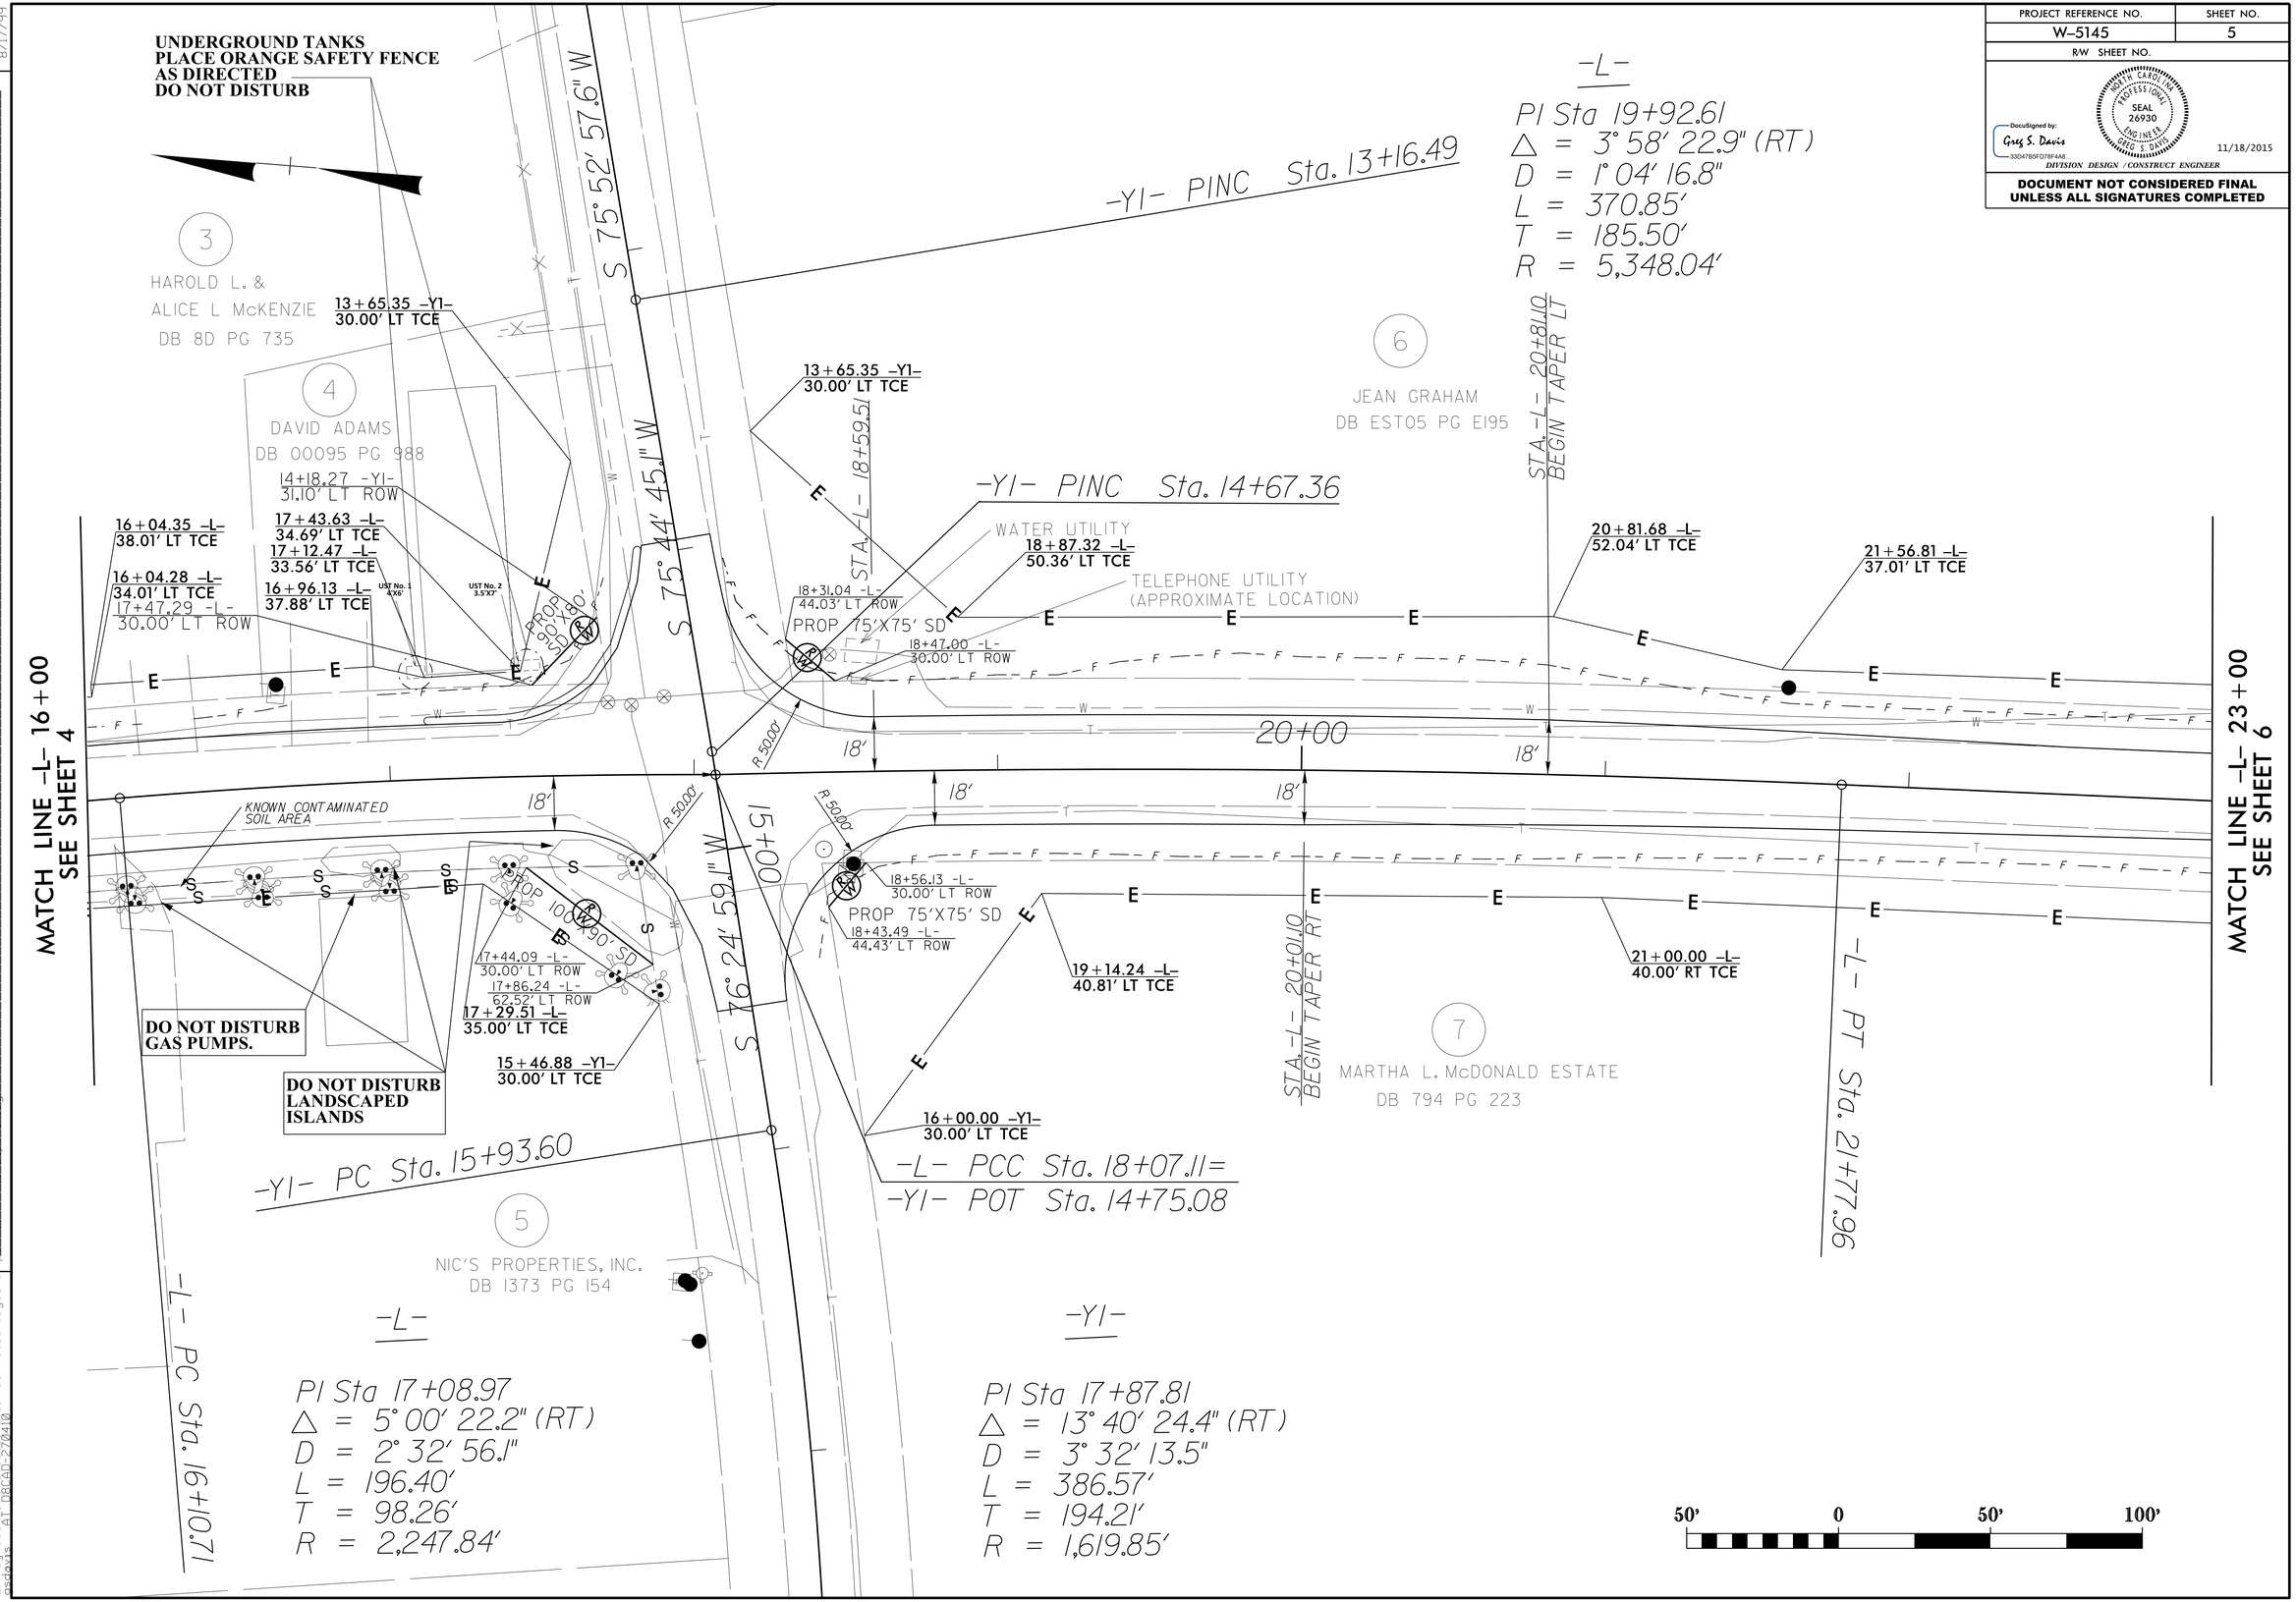


REVISIONS

8/17/99

18-NOV-2015 11:12
C:\pwworking\ddot\usr5010\gr_1614\barnes_bridge_rd\psh\dgn\W-5145_psh_5.dgn
gsdavis