PROJECT REFERENCE NO.	SHEET NO.
W-5145	PM-2
R/W SHEET NO.	

DocuSigned by: Greg S. Davis
33D478BFD7BF4FB...
11/18/2015
DIVISION DESIGN / CONSTRUCT ENGINEER

NORTH CAROLINA PROFESSIONAL ENGINEER SEAL 26930 GREG S. DAVIS

DOCUMENT NOT CONSIDERED FINAL UNLESS ALL SIGNATURES COMPLETED

PAVEMENT MARKING LEGEND

- ---CRYSTAL / RED PAVEMENT MARKER
- ---YELLOW / YELLOW PAVEMENT MARKER
- ---CRYSTAL / CRYSTAL PAVEMENT MARKER

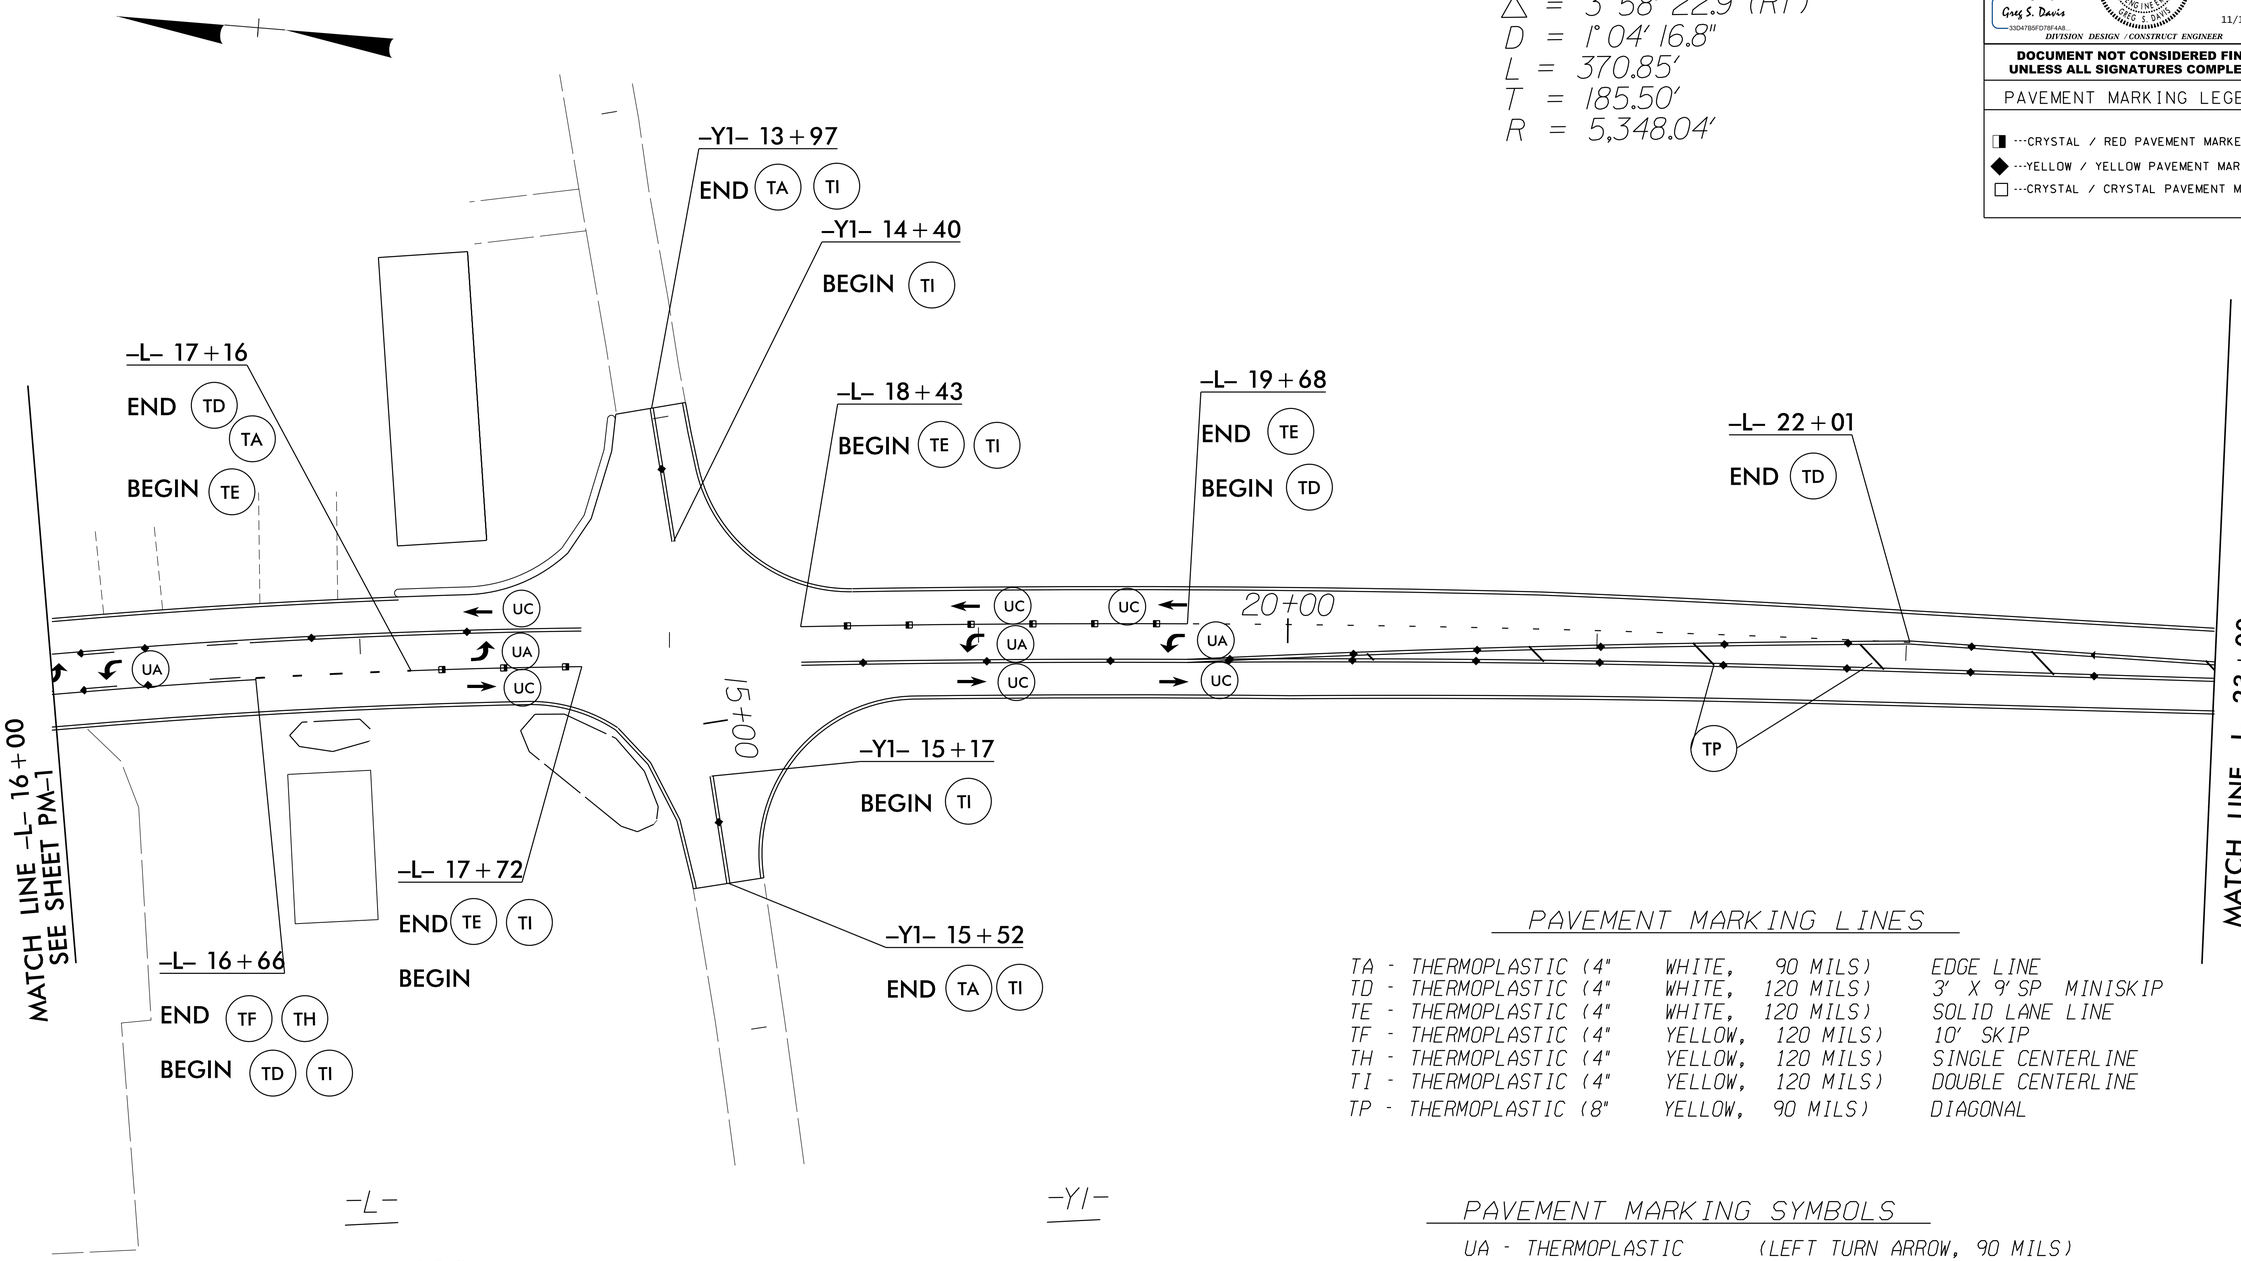

REVISIONS

8/17/99

17-NOV-2015 16:47
Z:\projects\u5010_er_1614barnes_bridge_rd\psh\PMP\w-5145_pmp_2.dgn
pgdavis
A1 (BREAD) 27x40