PROJECT REFERENCE NO.	SHEET NO.
W-5513	PMP-3
R/W SHEET NO.	

DocuSigned by: Greg S. Davis 33D47B5FD78F4A8...

NORTH CAROLINA PROFESSIONAL SEAL 26930 ENGINEER GREG S. DAVIS

8/19/2014

DIVISION DESIGN / CONSTRUCT ENGINEER

PAVEMENT MARKING LINES

T2 - THERMOPLASTIC (24"	WHITE,	120 MILS)	STOP BAR
T8 - THERMOPLASTIC (8"	WHITE,	120 MILS)	2' X 6' (SPACE) MINISKIP
T9 - THERMOPLASTIC (4"	YELLOW,	120 MILS)	2' X 6' (SPACE) MINISKIP
T17 - THERMOPLASTIC (8"	WHITE,	120 MILS)	3' X 3' (SPACE) MINISKIP
TA - THERMOPLASTIC (4"	WHITE,	90 MILS)	EDGE LINE
TB - THERMOPLASTIC (4"	YELLOW,	90 MILS)	EDGE LINE
TC - THERMOPLASTIC (4"	WHITE,	120 MILS)	10' SKIP
TD - THERMOPLASTIC (4"	WHITE,	120 MILS)	3' X 9' (SPACE) MINISKIP
TE - THERMOPLASTIC (4"	WHITE,	120 MILS)	SOLID LANE LINE
TF - THERMOPLASTIC (4"	YELLOW,	120 MILS)	10' SKIP
TH - THERMOPLASTIC (4"	YELLOW,	120 MILS)	SINGLE CENTER LINE
TI - THERMOPLASTIC (4"	YELLOW,	120 MILS)	DOUBLE CENTER LINE
TN - THERMOPLASTIC (8"	WHITE,	90 MILS)	GORELINE
TO - THERMOPLASTIC (8"	WHITE,	90 MILS)	DIAGONAL
TP - THERMOPLASTIC (8"	YELLOW,	90 MILS)	DIAGONAL

PAVEMENT MARKING SYMBOLS

UA - THERMOPLASTIC	(LEFT TURN ARROW, 90 MILS)
UB - THERMOPLASTIC	(RIGHT TURN ARROW, 90 MILS)
UC - THERMOPLASTIC	(STRAIGHT ARROW, 90 MILS)
UN - THERMOPLASTIC	(24" YIELD LINE TRIANGLE, 90 MILS)
UP - THERMOPLASTIC	(MERGE ARROW, 90 MILS)

PAVEMENT MARKING LEGEND

- ◨ ---CRYSTAL / RED PAVEMENT MARKER
- ◆ ---YELLOW / YELLOW PAVEMENT MARKER
- ☐ ---CRYSTAL / CRYSTAL PAVEMENT MARKER

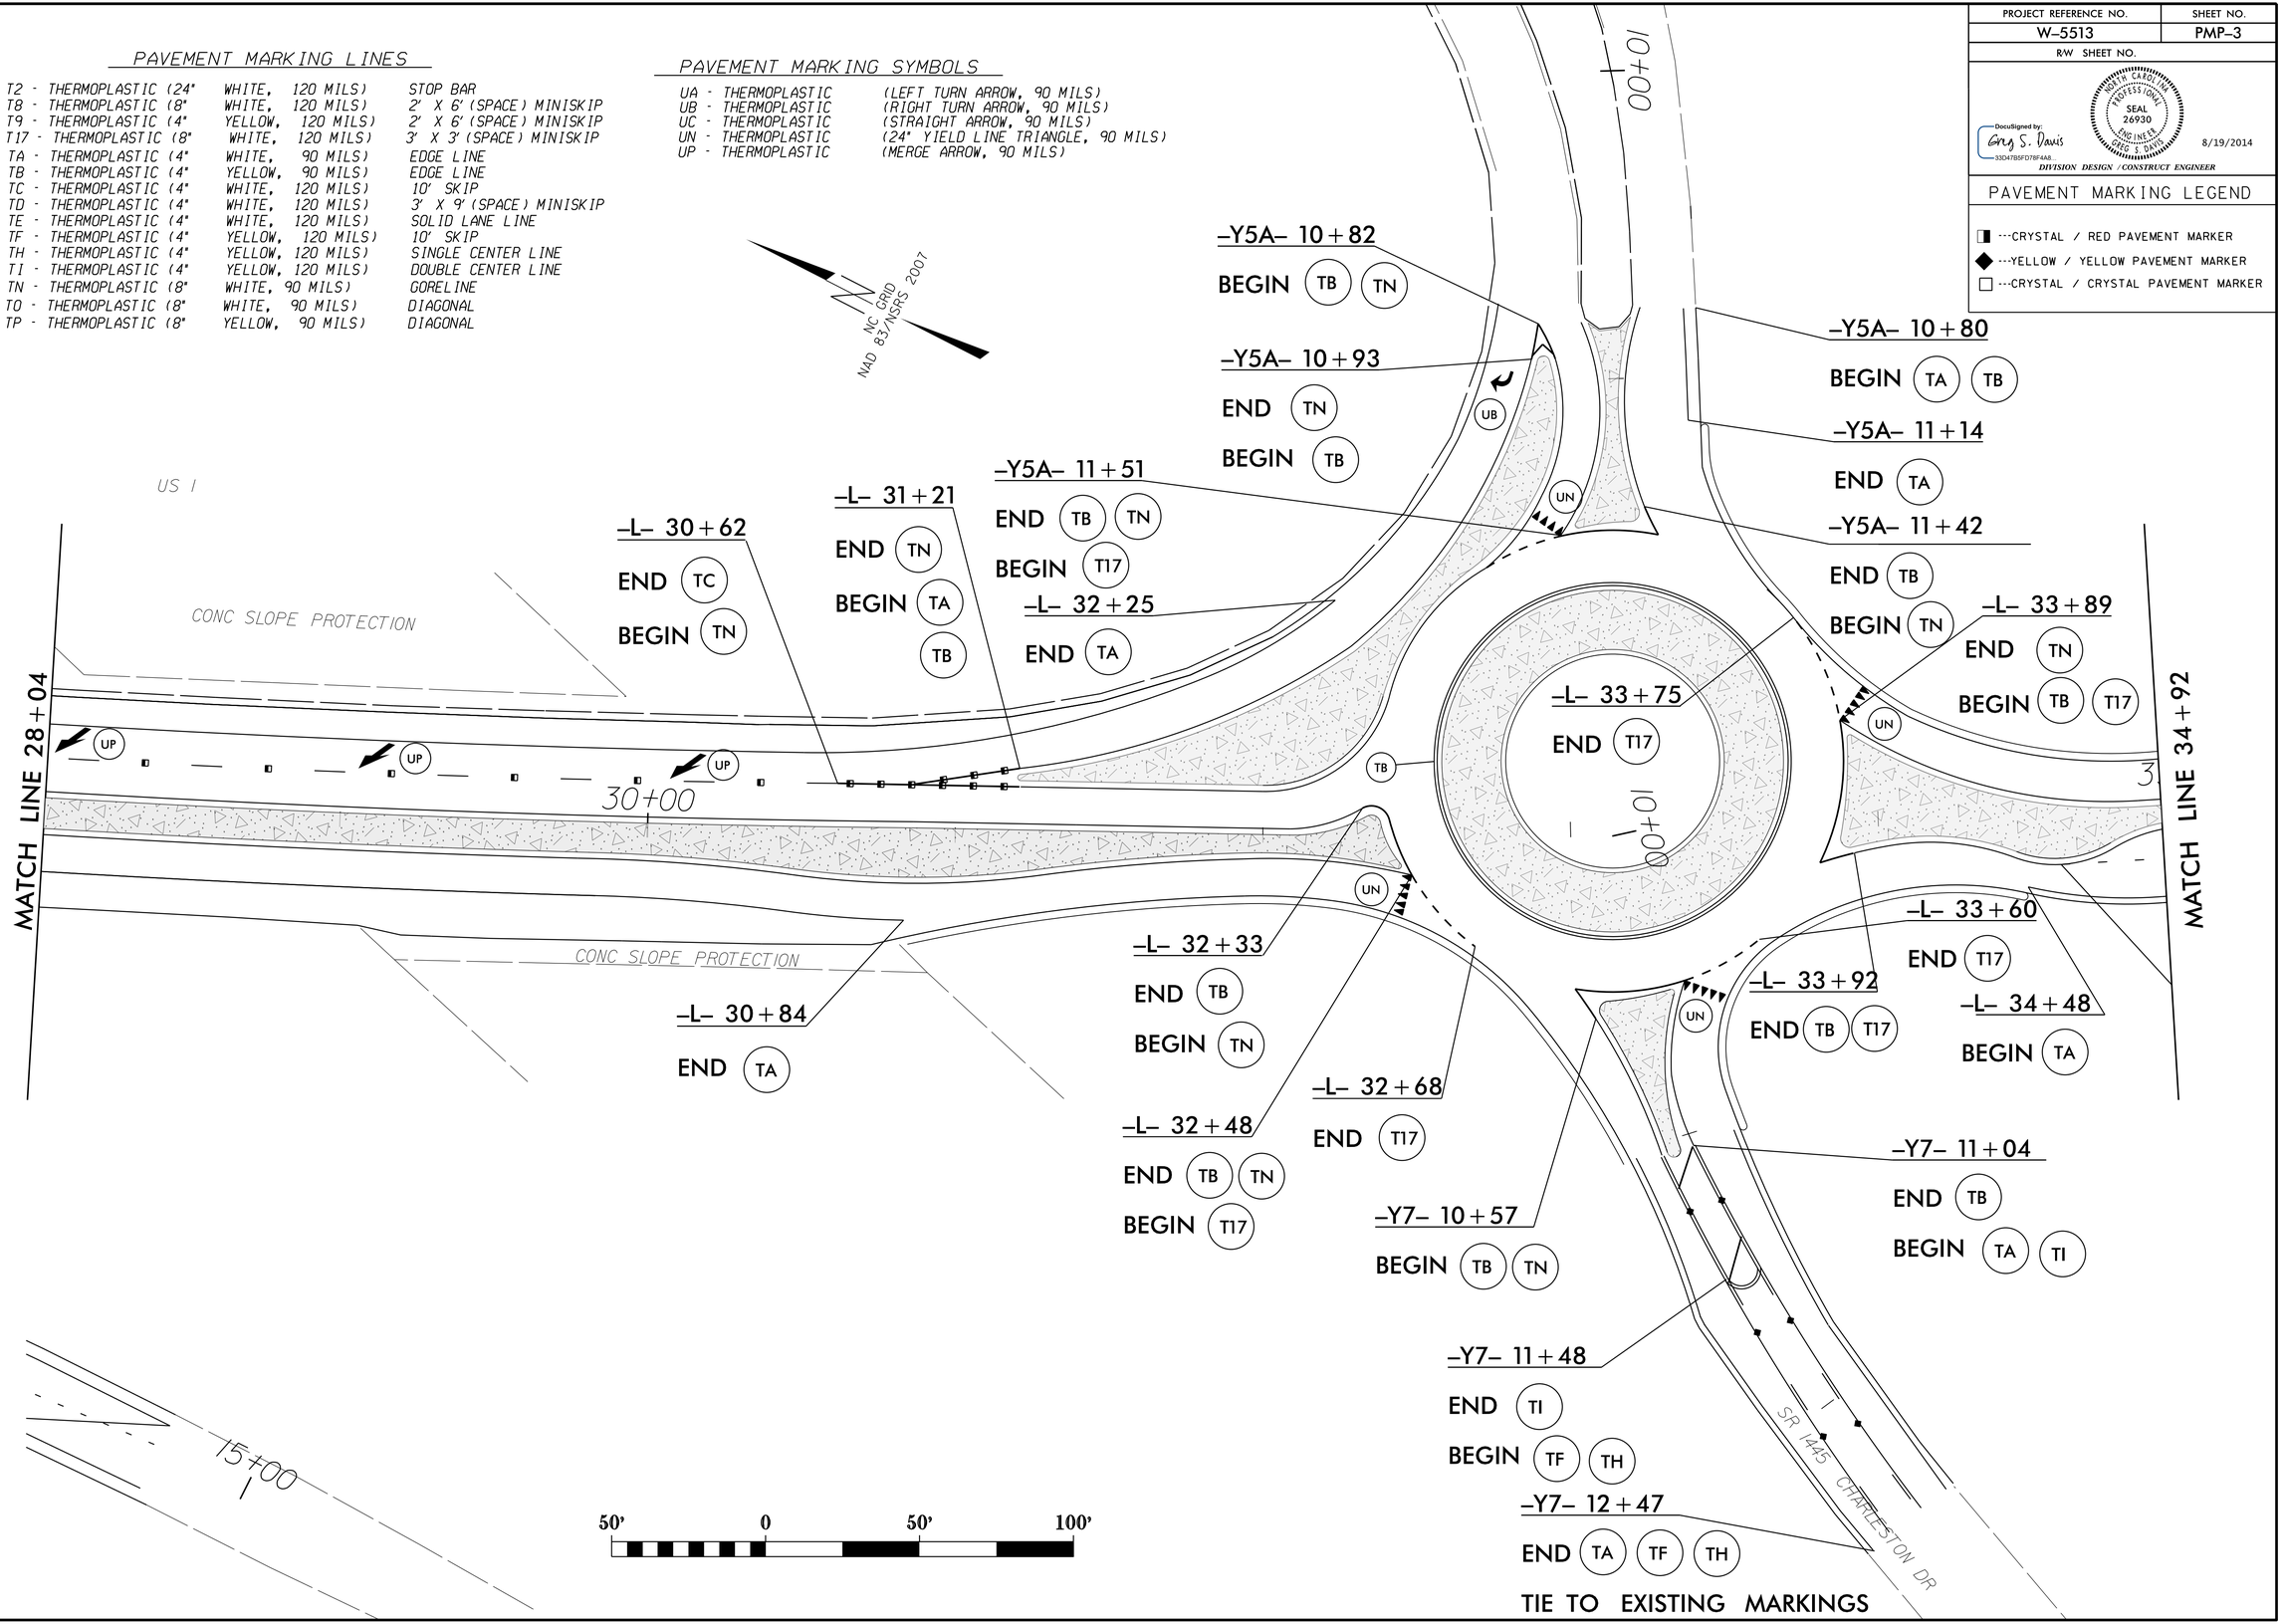

REVISIONS

8/17/99

15-AUG-2014 12:30
S:\Unit2\projects\TIP\w5513\pnp\w5513_PMP 1.dgn
$$ DB60 2/2010