PROJECT REFERENCE NO.	SHEET NO.
W-5513	PMP-1
R/W SHEET NO.	

DocuSigned by: Greg S. Davis 33D47B5FD78F4A8...

NORTH CAROLINA PROFESSIONAL SEAL 26930 ENGINEER GREG S. DAVIS

8/19/2014

DIVISION DESIGN / CONSTRUCT ENGINEER

PAVEMENT MARKING LINES

T2 -	THERMOPLASTIC (24"	WHITE, 120 MILS)	STOP BAR
T8 -	THERMOPLASTIC (4"	WHITE, 120 MILS)	2' X 6' (SPACE) MINISKIP
T9 -	THERMOPLASTIC (4"	YELLOW, 120 MILS)	2' X 6' (SPACE) MINISKIP
T17 -	THERMOPLASTIC (8"	WHITE, 120 MILS)	3' X 3' (SPACE) MINISKIP
TA -	THERMOPLASTIC (4"	WHITE, 90 MILS)	EDGE LINE
TB -	THERMOPLASTIC (4"	YELLOW, 90 MILS)	EDGE LINE
TC -	THERMOPLASTIC (4"	WHITE, 120 MILS)	10' SKIP
TD -	THERMOPLASTIC (4"	WHITE, 120 MILS)	3' X 9' (SPACE) MINISKIP
TE -	THERMOPLASTIC (4"	WHITE, 120 MILS)	SOLID LANE LINE
TF -	THERMOPLASTIC (4"	YELLOW, 120 MILS)	10' SKIP
TH -	THERMOPLASTIC (4"	YELLOW, 120 MILS)	SINGLE CENTER LINE
TI -	THERMOPLASTIC (4"	YELLOW, 120 MILS)	DOUBLE CENTER LINE
TN -	THERMOPLASTIC (8"	WHITE, 90 MILS)	GORELINE
TO -	THERMOPLASTIC (8"	WHITE, 90 MILS)	DIAGONAL
TP -	THERMOPLASTIC (8"	YELLOW, 90 MILS)	DIAGONAL

PAVEMENT MARKING SYMBOLS

UA -	THERMOPLASTIC	(LEFT TURN ARROW, 90 MILS)
UB -	THERMOPLASTIC	(RIGHT TURN ARROW, 90 MILS)
UC -	THERMOPLASTIC	(STRAIGHT ARROW, 90 MILS)
UN -	THERMOPLASTIC	(24" YIELD LINE TRIANGLE, 90 MILS)
UP -	THERMOPLASTIC	(MERGE ARROW, 90 MILS)

NC GRID NAD 83/NSRS 2007

PAVEMENT MARKING LEGEND

- ---CRYSTAL / RED PAVEMENT MARKER
- ---YELLOW / YELLOW PAVEMENT MARKER
- ---CRYSTAL / CRYSTAL PAVEMENT MARKER

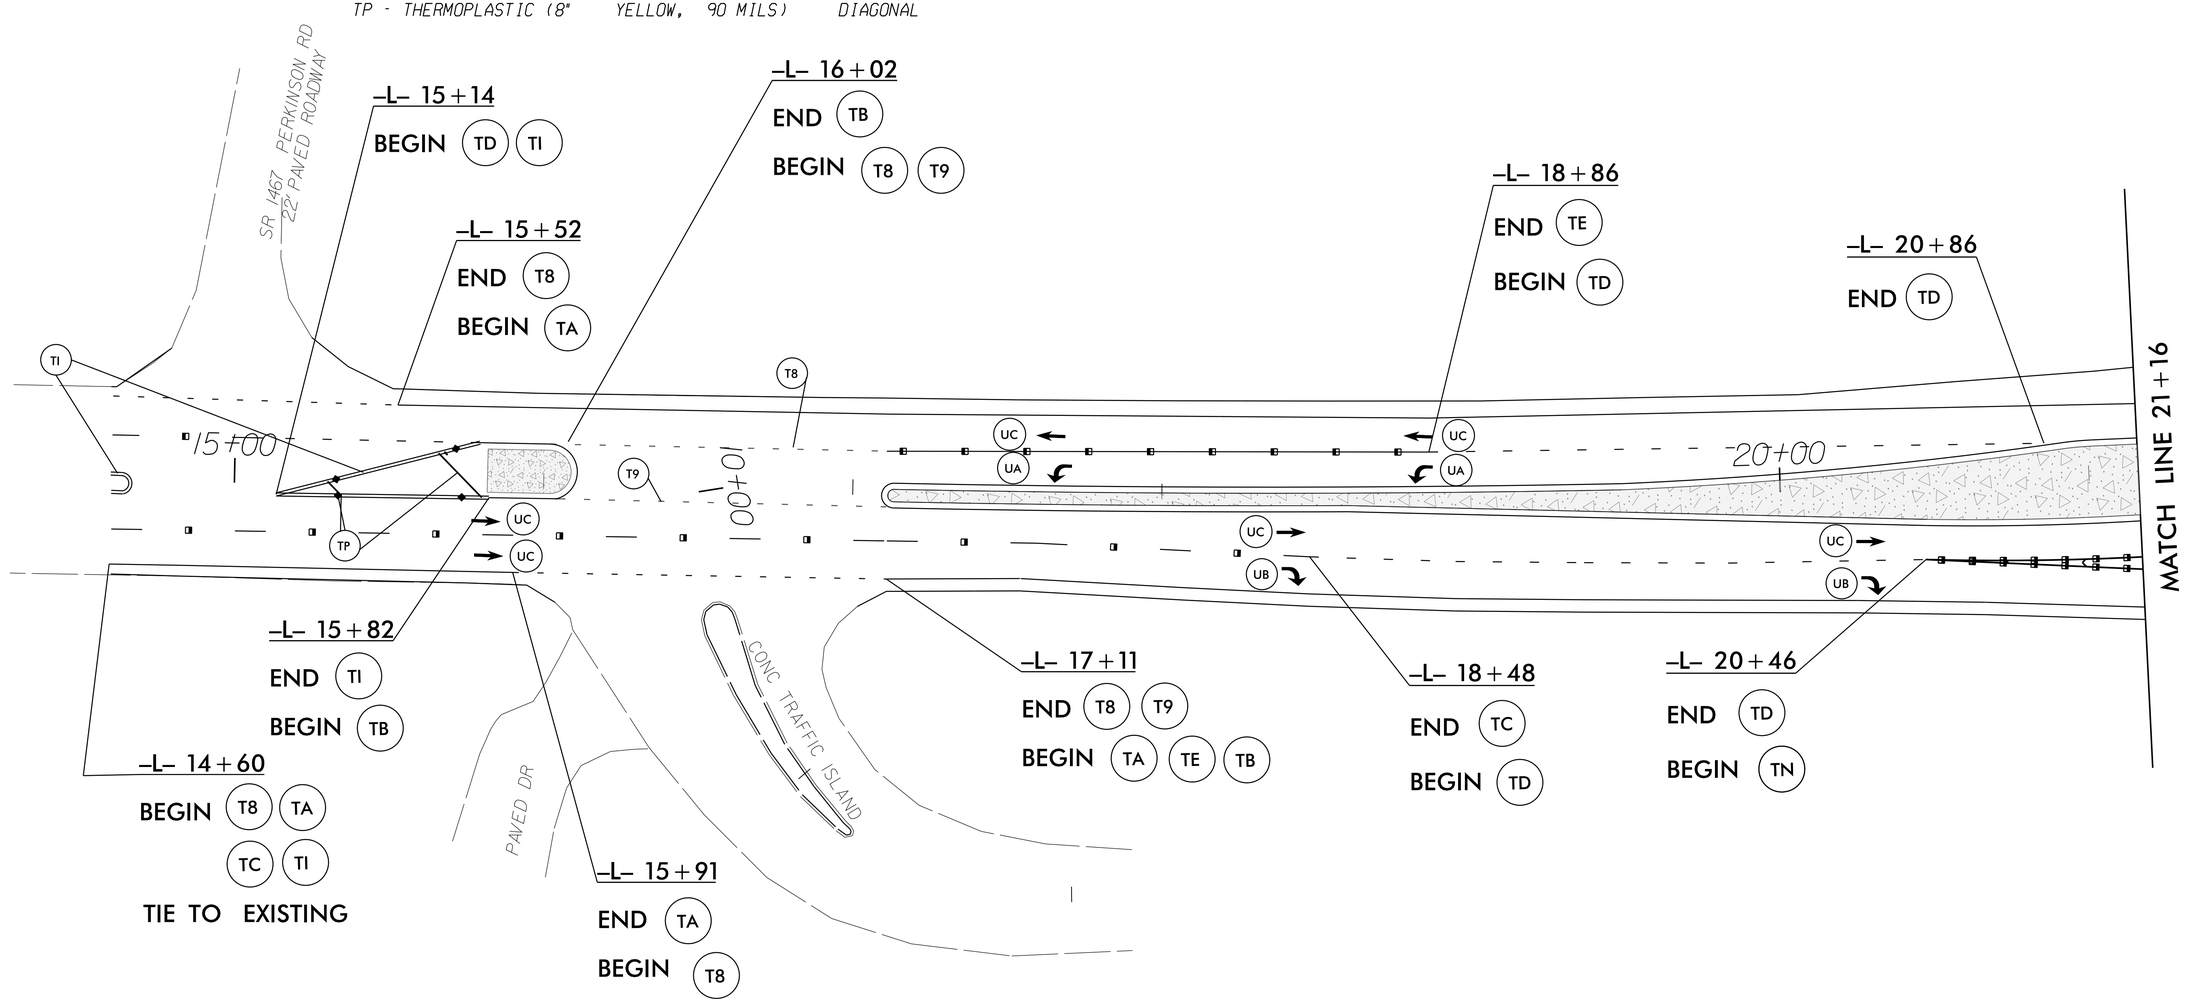

REVISIONS

8/17/99

15-AUG-2014 12:30
C:\pwworking\rdu\LEE\us15-501@nc87\psh\pmp\w5513_PMP 1.dgn
gsdavis