TIP PROJECT: 15BPR.3

CONTRACT: DH00261

STATE	STATE PROJECT REFERENCE NO.	SHEET NO.	TOTAL SHEETS
N.C.	15BPR.3	1	

STATE PROJ. NO.	F. A. PROJ. NO.	DESCRIPTION
15BPR.3	–	P.E.
15BPR.3	–	CONST.

STATE OF NORTH CAROLINA

DIVISION OF HIGHWAYS

RANDOLPH COUNTY

LOCATION: BRIDGE OVER DEEP RIVER AND SANDY CREEK ON US 64 BETWEEN ASHEBORO AND RAMSEUR

TYPE OF WORK: BRIDGE PRESERVATION – DECK OVERLAY, SUBSTRUCTURE REPAIR, PRESTRESSED GIRDER REPAIR, CLEAN AND PAINT EXISTING CATWALK RAILS AND JOINT SEAL REPLACEMENT

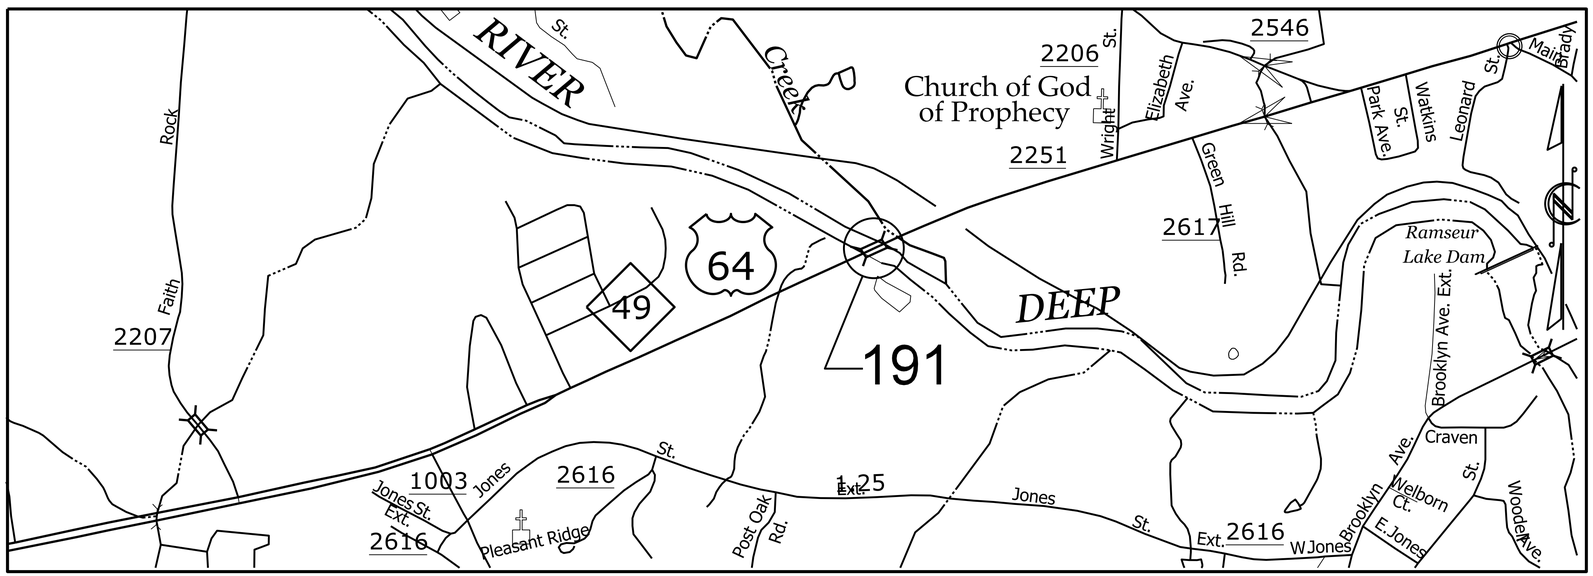

VICINITY MAP

STRUCTURE

DESIGN DATA

ADT (2013) = 14000

PROJECT LENGTH

#191 = 0.103 MILES

Prepared In the Office of:

DEPARTMENT OF TRANSPORTATION
DIVISION OF HIGHWAYS

STRUCTURES MANAGEMENT UNIT
1000 BIRCH RIDGE DR. RALEIGH, N.C. 27610

A. KEITH PASCHAL, P.E.
PROJECT ENGINEER

2012 STANDARD SPECIFICATIONS

LETTING DATE:
OCTOBER 24, 2017

NORTH CAROLINA PROFESSIONAL SEAL 031583 ENGINEER KRISHNA PRASAD SEDAI

DocuSigned by: Krishna P. Sedai
EA6F794150F4B7...
10/2/2017

K. P. SEDAI, P.E.
PROJECT DESIGN ENGINEER