PROJECT REFERENCE NO.	SHEET NO.
8SP.20535.1	2

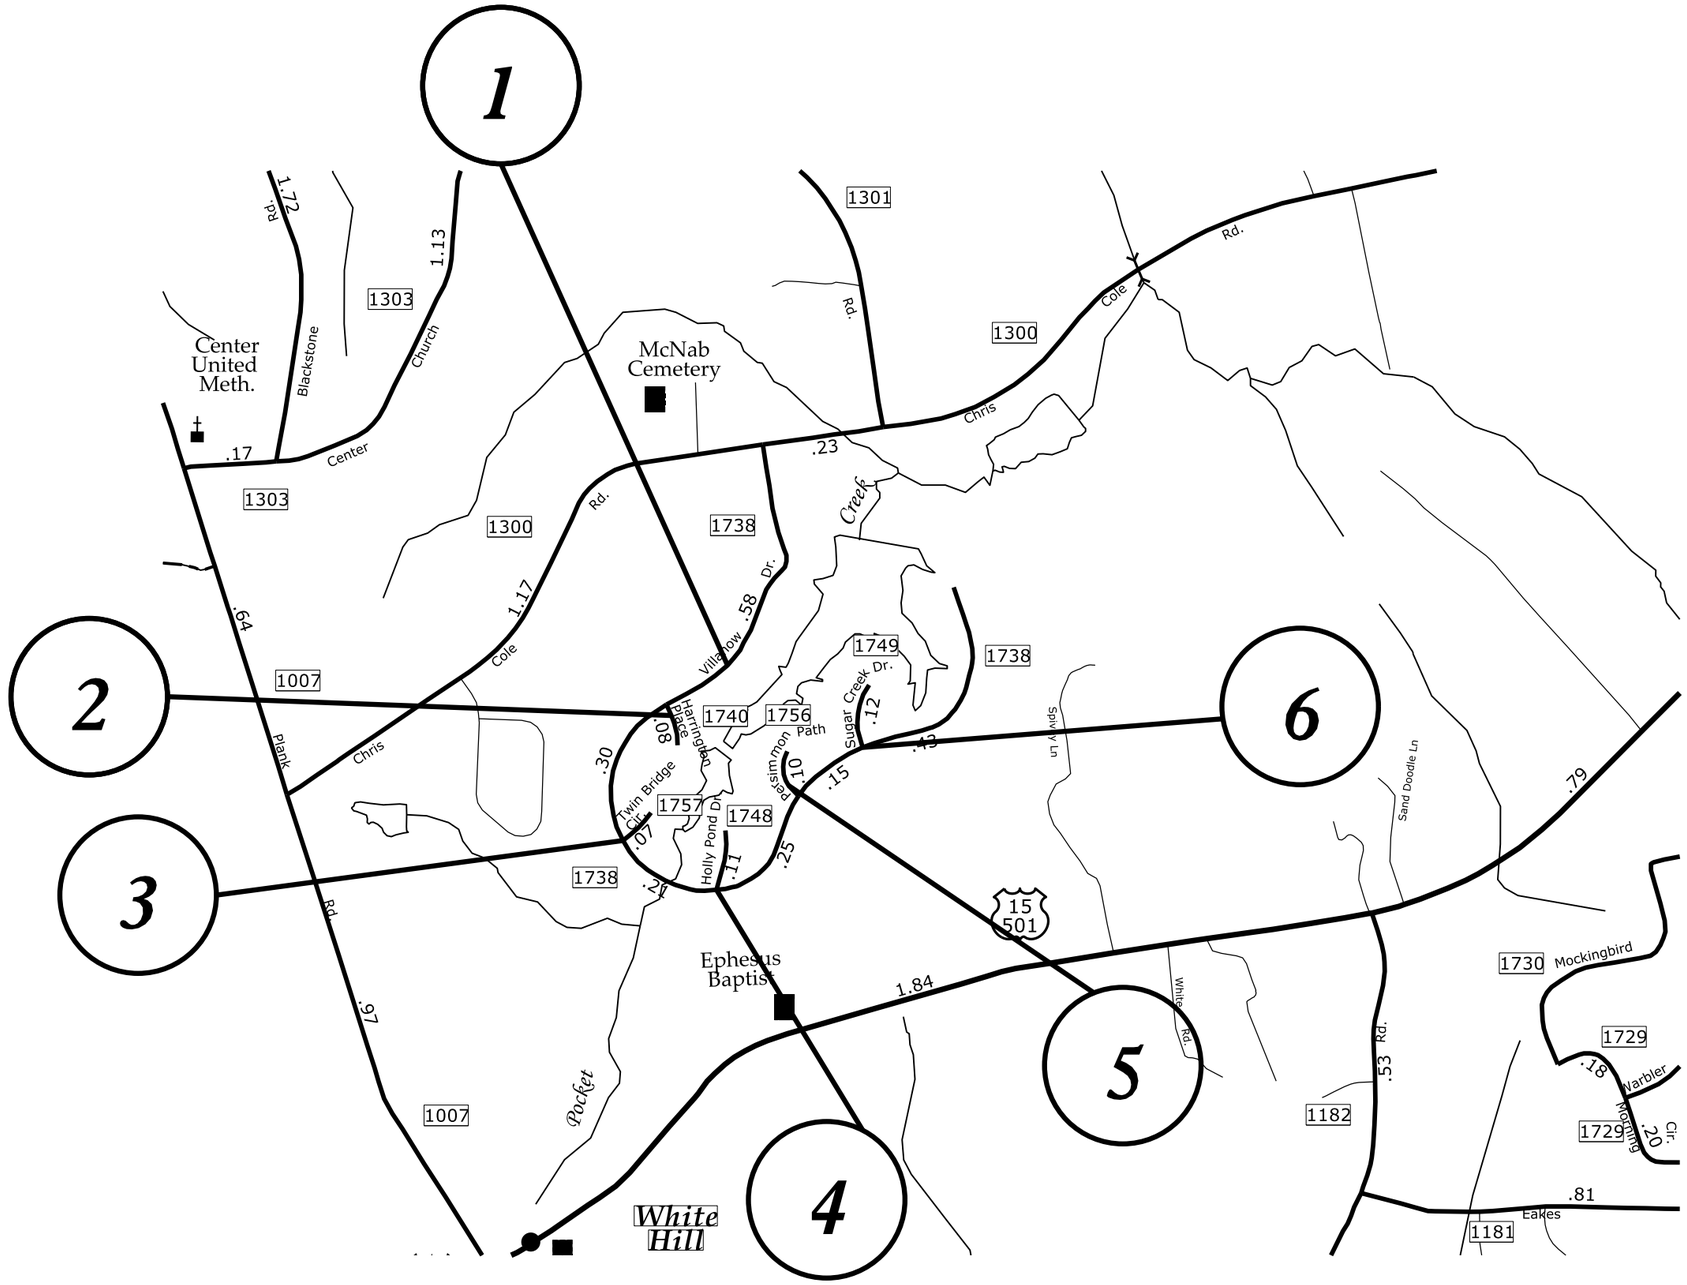

5/28/99

04-FEB-2015 15:24
C:\dv8_projects\Resurfacing\February_2015_SealContracts\Lee_County\LEE_MS_ENG.dgn
styles
A1 Darren Zapata

79° 10'