PROJECT REFERENCE NO.	SHEET NO.
8SP.20535.1	3

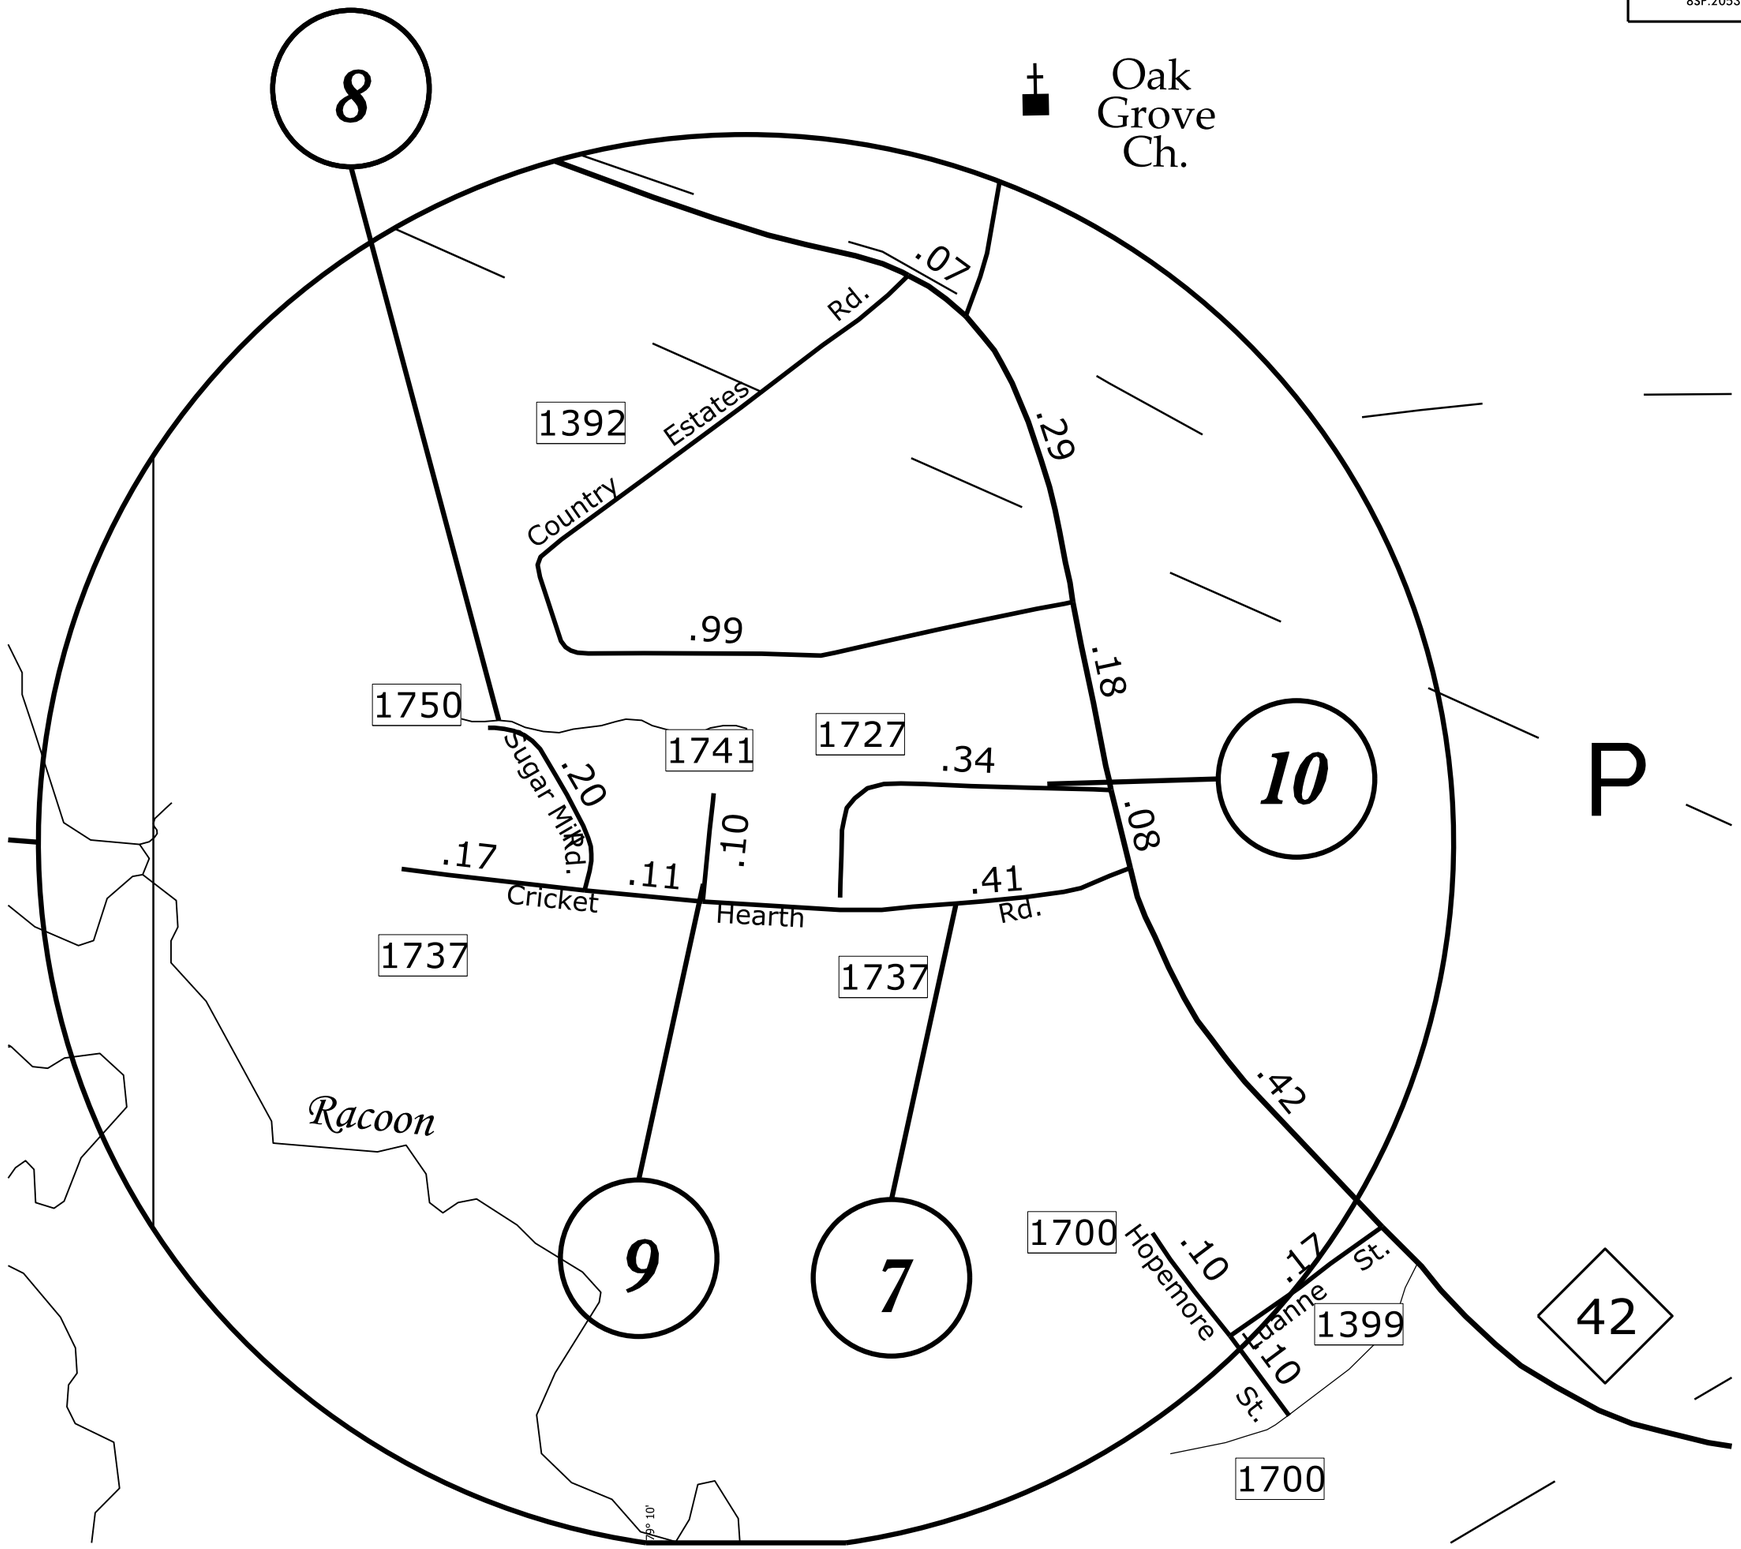

5/28/99

04-FEB-2015 15:08
C:\div8_projects\Resurfacing\February_2015_SealContracts\Lee_County\LEE_MS_ENG.dgn
ssavus at 1:20 in 22x40