PROJECT REFERENCE NO.	SHEET NO.
8SP.20535.1	1

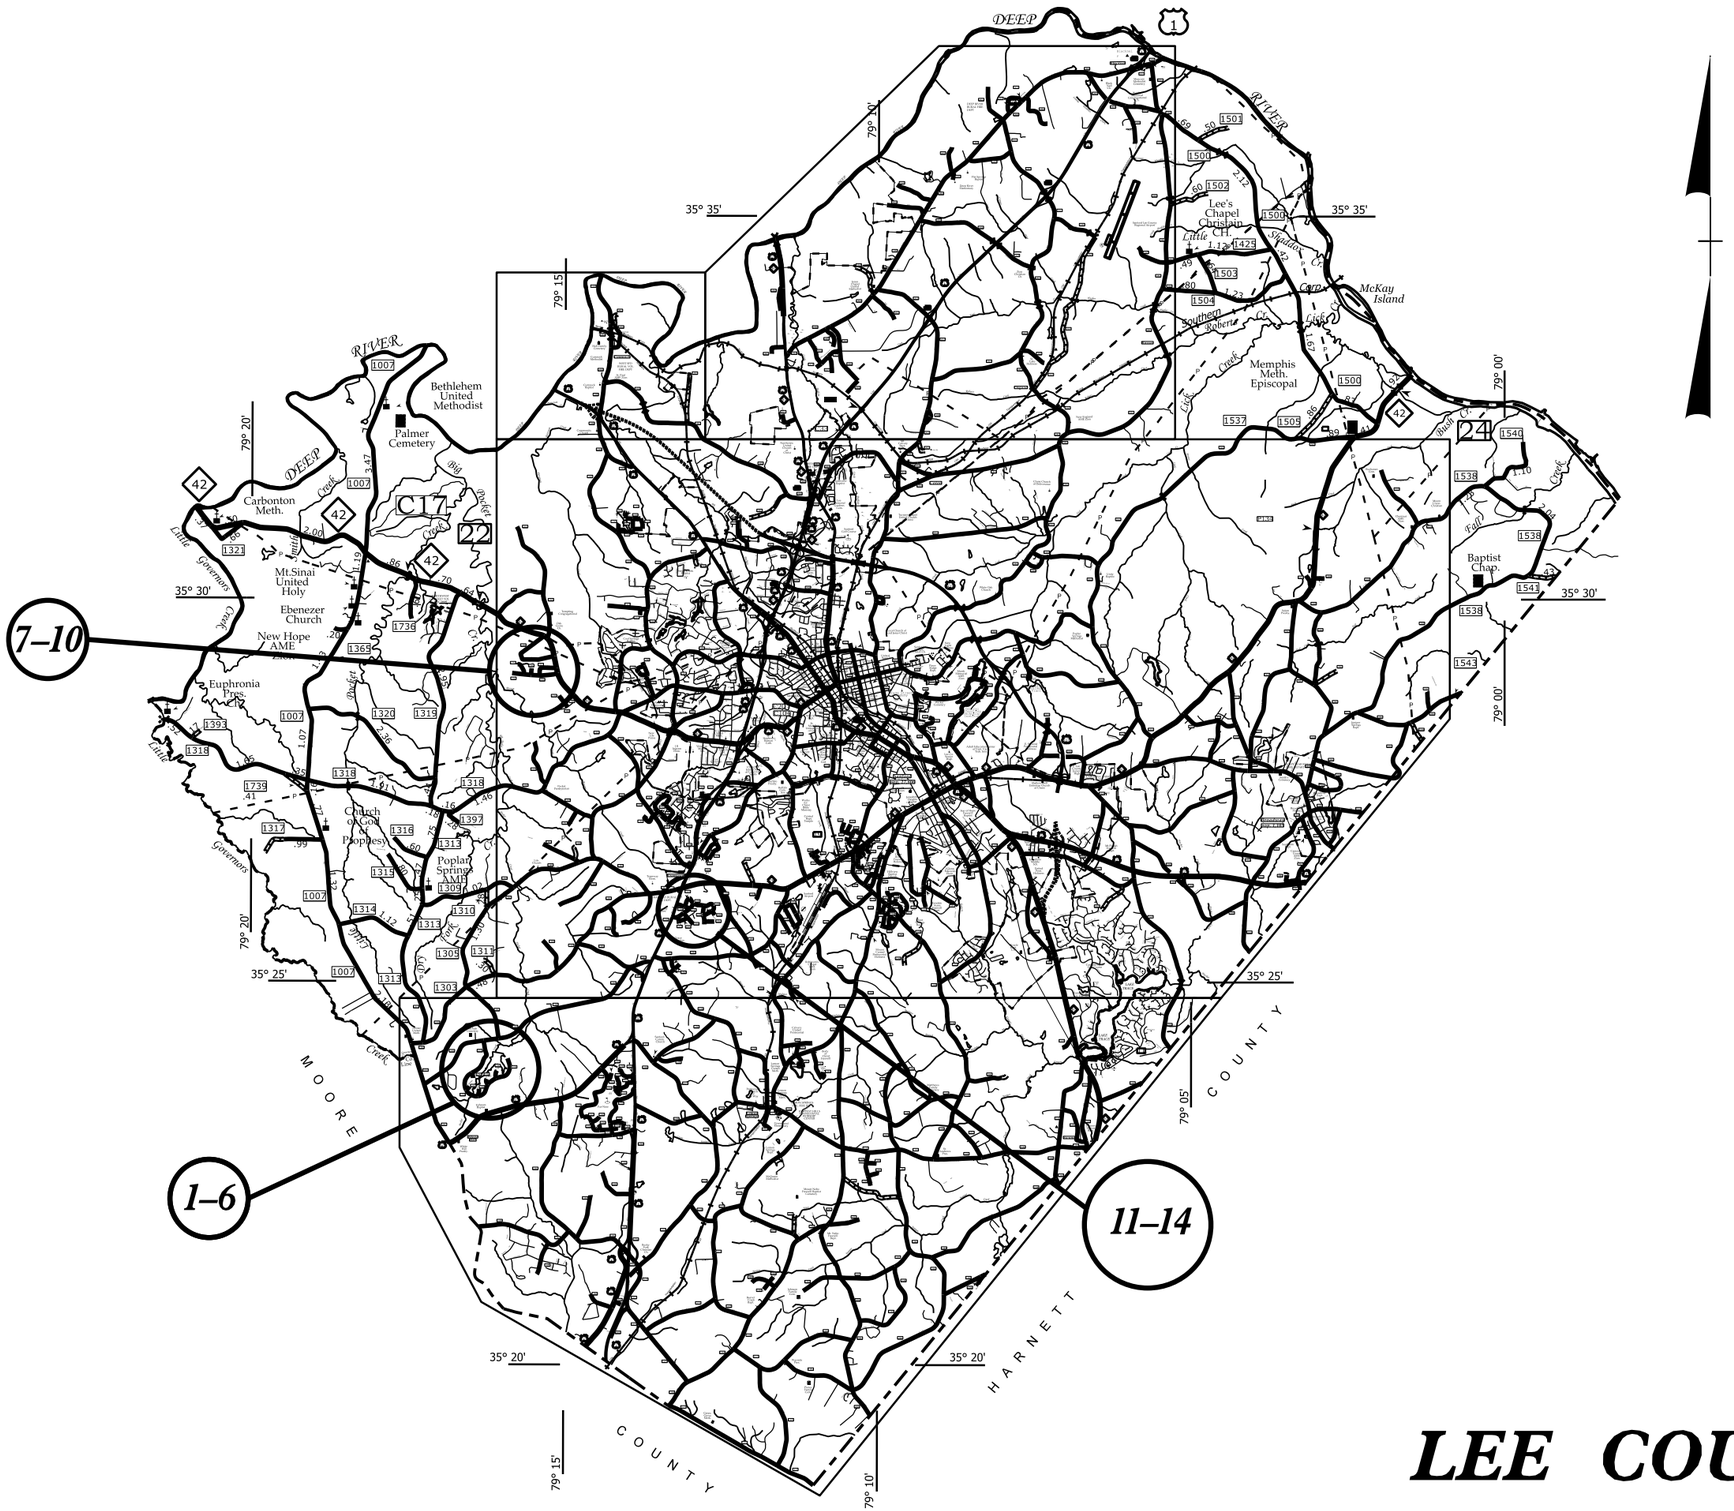

LEE COUNTY

5/28/99

04-FEB-2015 15:24
C:\dgn8_projects\Resurfacing\February_2015_SealContracts\Lee_County\LEE_MS_ENG.dgn
rsdavis
$$ DGN-8P-20410