PROJECT REFERENCE NO.	SHEET NO.
8SP.20535.1	4

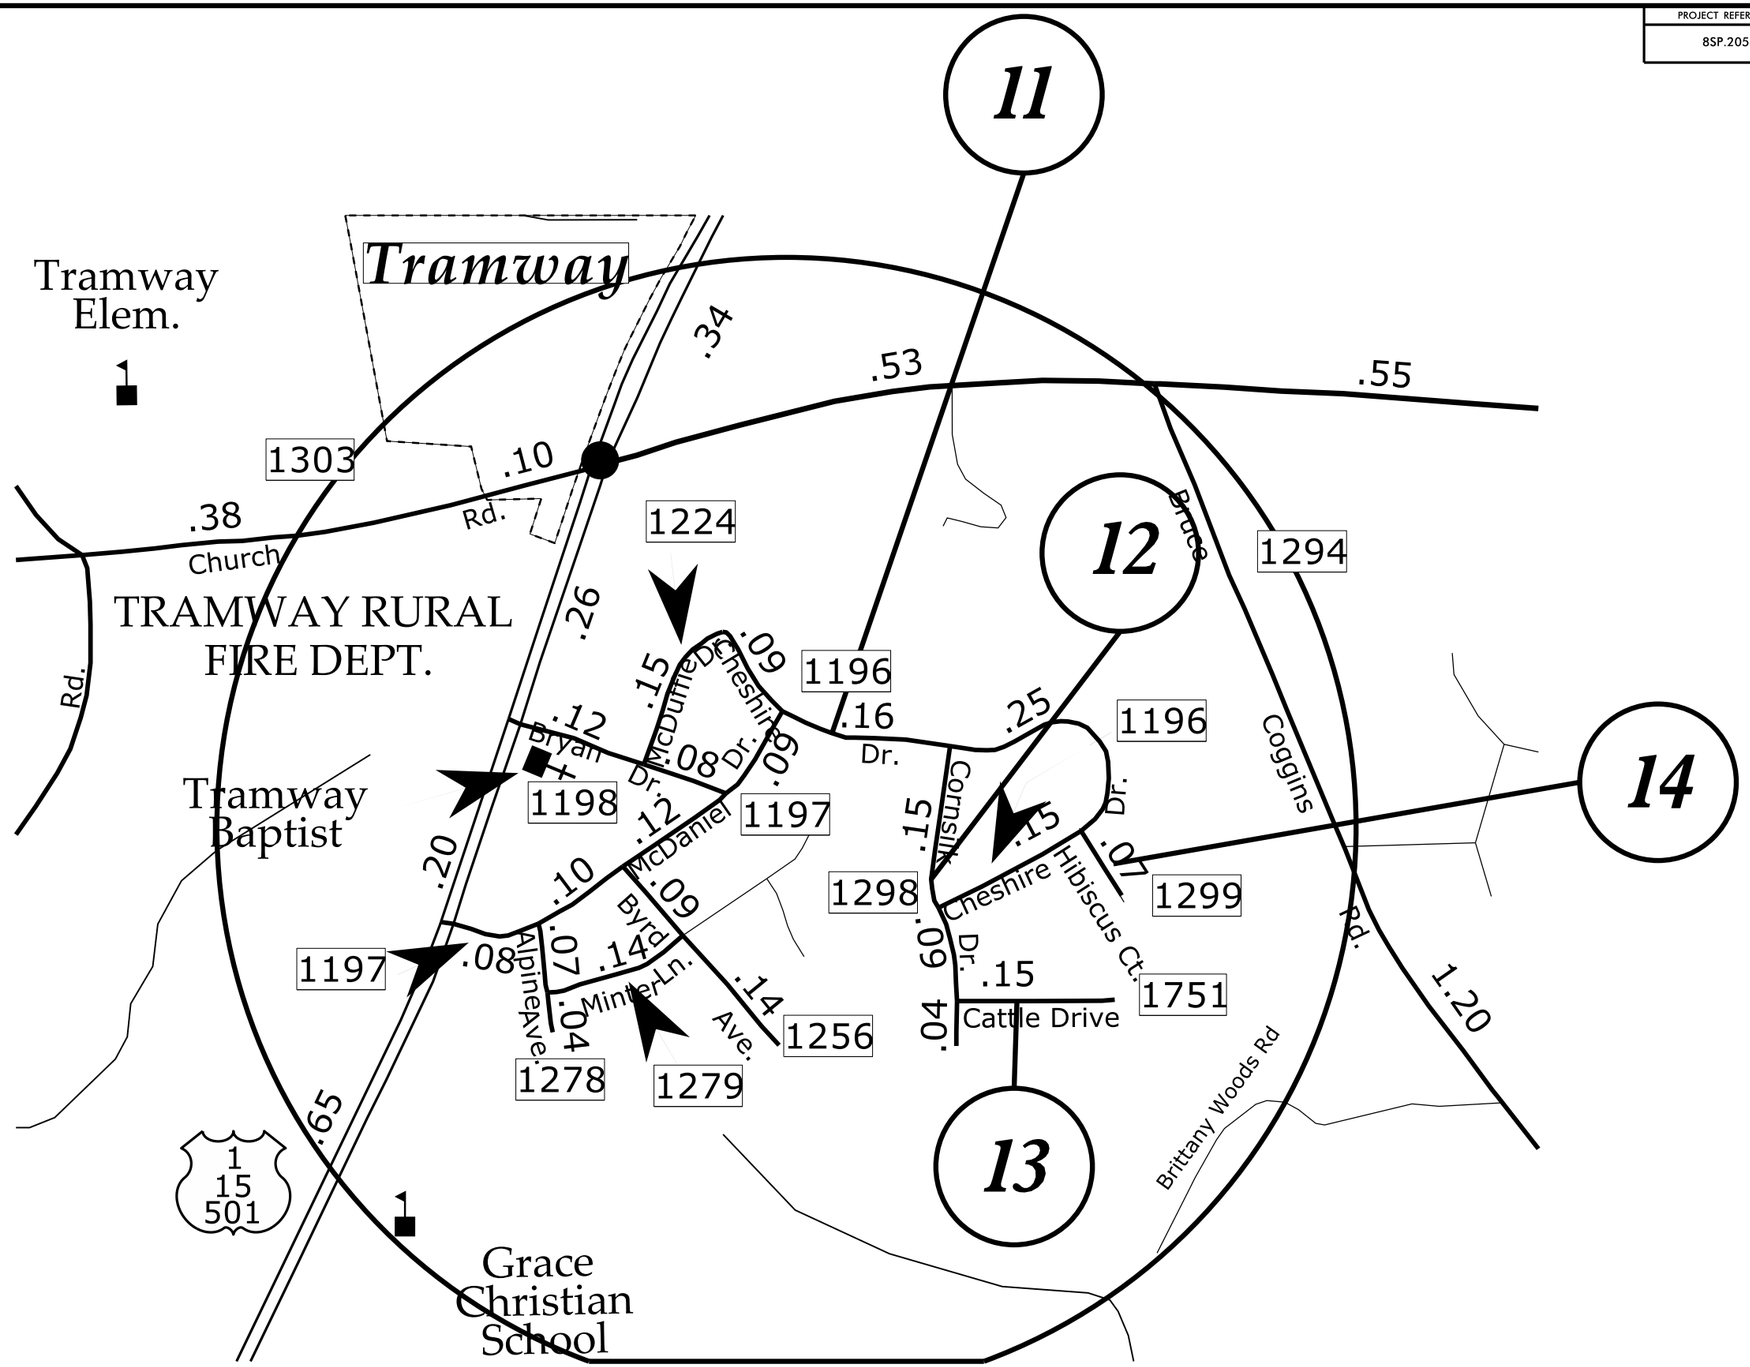

79° 10'

04-FEB-2015 15:08
C:\dv8_projects\Resurfacing\February_2015_SealContracts\Lee_County\LEE_MS_ENG.dgn
ssdavis
A1 Dgn#1,2,7,10

5/28/99