PROJECT REFERENCE NO.	SHEET NO.
W-5601AZ	2
R/W SHEET NO.	

NORTH CAROLINA PROFESSIONAL SEAL 26930 ENGINEER GREG S. DAVIS

DocuSigned by: Greg S. Davis 33D47B5FD78F4A8...

2/25/2016

DIVISION DESIGN / CONSTRUCT ENGINEER

DOCUMENT NOT CONSIDERED FINAL UNLESS ALL SIGNATURES COMPLETED

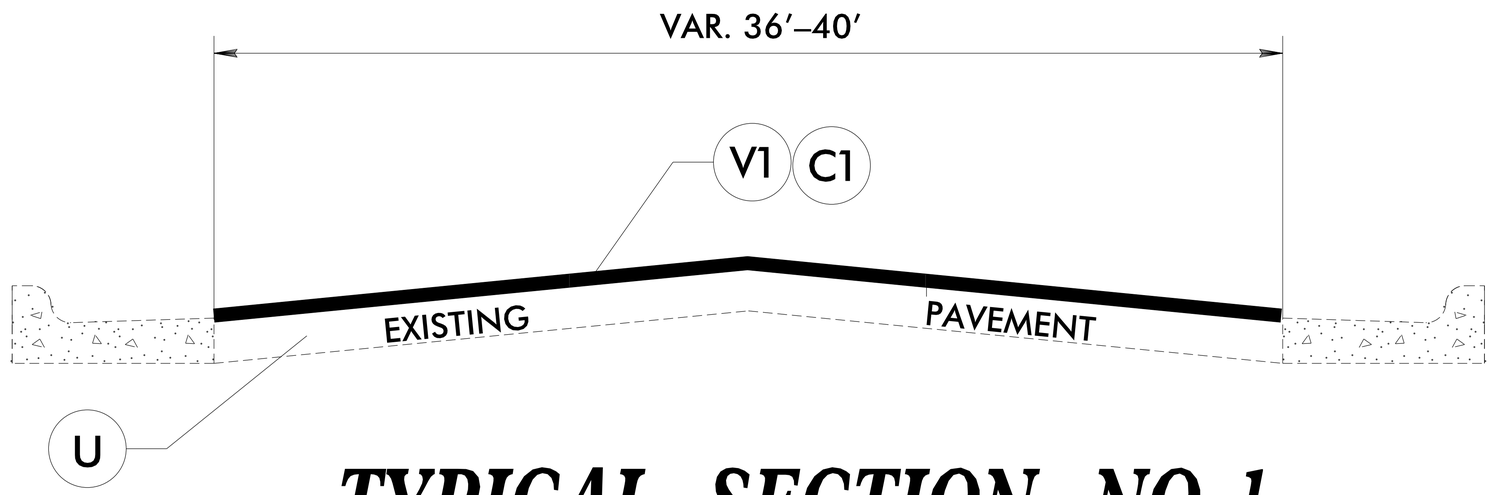

TYPICAL SECTION NO. 1

NOTE: MILL 1.5" BELOW AND REPLACE FLUSH WITH GUTTER LINE

PAVEMENT SCHEDULE

C1	PROP. APPROX. 1.5" ASPHALT CONCRETE SURFACE COURSE, TYPE S9.5B, AT AN AVERAGE RATE OF 168 LBS. PER SQ. YD.
U	EXISTING PAVEMENT.
V1	MILLING 1.5" TO 3" IN DEPTH

REVISIONS

8/17/99

25-FEB-2016 12:20
C:\Users\gdavis\pw\pw1\W-5601AZ_Church_St\psh\W-5601AZ_typ.dgn
gdavis AT DBC-AD-220410