PROJECT REFERENCE NO.	SHEET NO.
W-5601AZ	10
R/W SHEET NO.	

NORTH CAROLINA PROFESSIONAL SEAL 26930 ENGINEER GREG S. DAVIS

DocuSigned by: Greg S. Davis 33D47B5FD78F4A8... 2/25/2016

DIVISION DESIGN / CONSTRUCT ENGINEER

DOCUMENT NOT CONSIDERED FINAL UNLESS ALL SIGNATURES COMPLETED

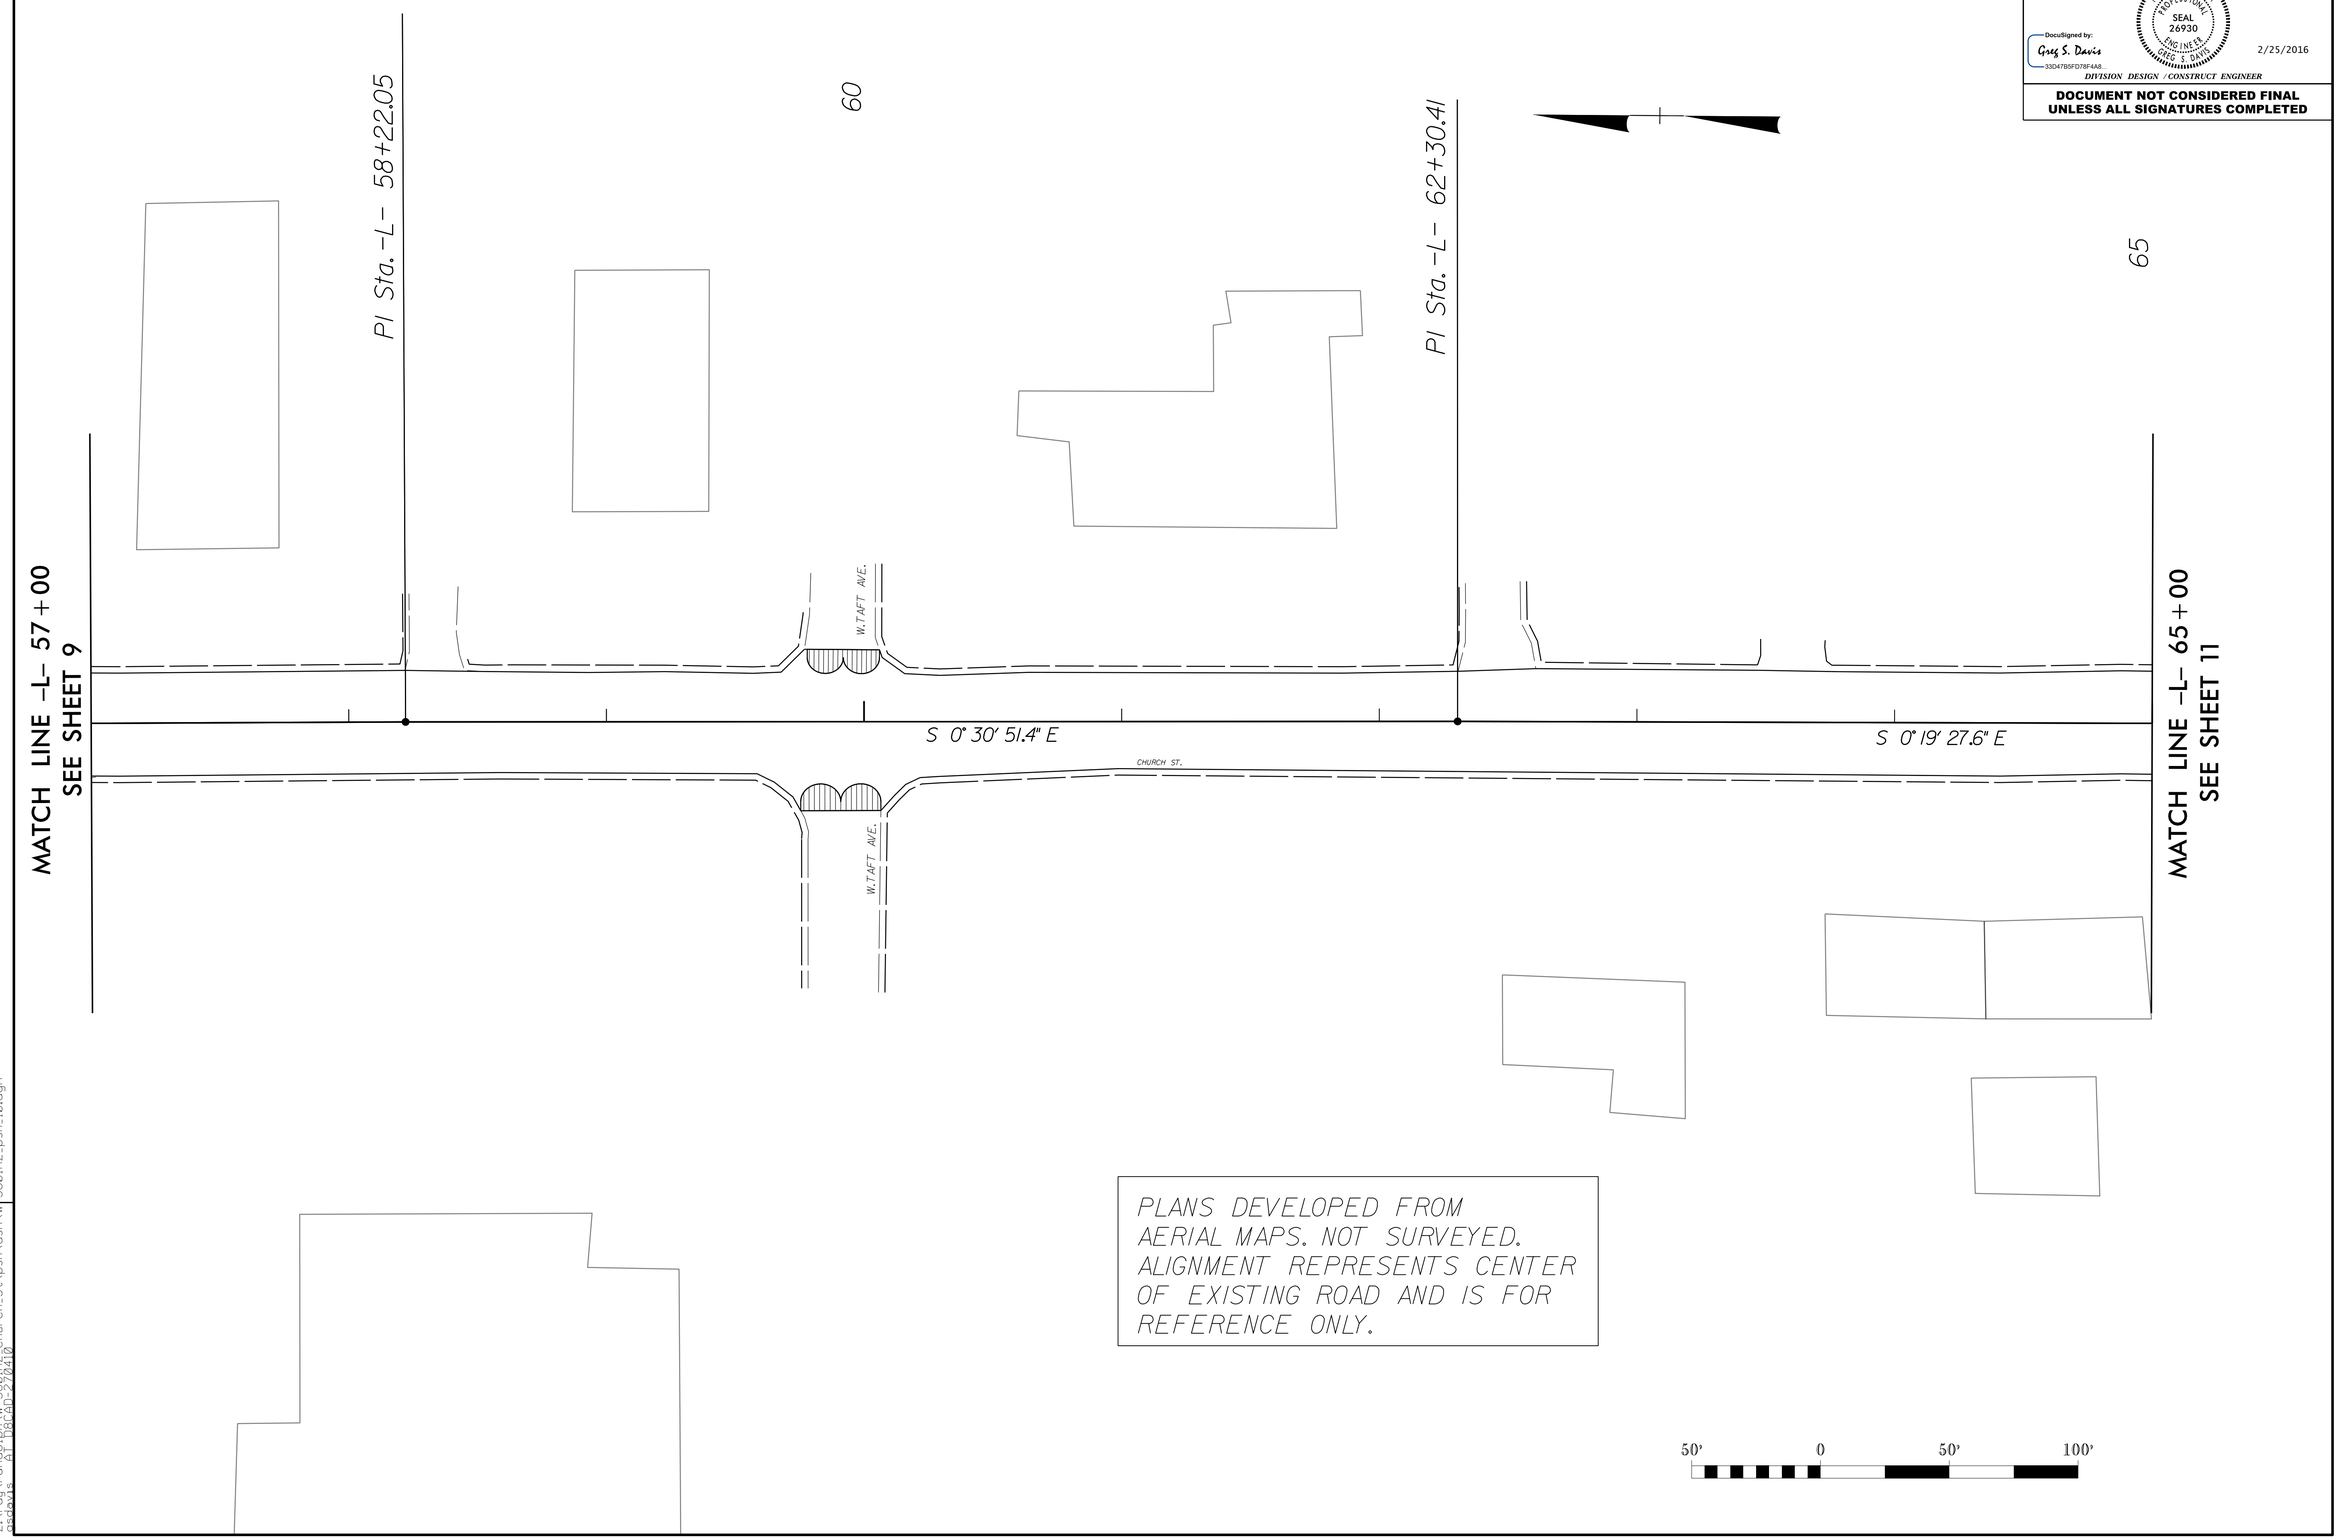

PLANS DEVELOPED FROM AERIAL MAPS. NOT SURVEYED. ALIGNMENT REPRESENTS CENTER OF EXISTING ROAD AND IS FOR REFERENCE ONLY.

REVISIONS

8/17/99

25-FEB-2016 12:22
s:\hydraulics\proj\W-5601AZ_Church_St\psh\dsn\W-5601AZ_psh_10.dgn
osdavis AT TRACAD-27210