PROJECT REFERENCE NO.	SHEET NO.
W-5601AZ	8
R/W SHEET NO.	

DocuSigned by: Greg S. Davis
33D47B5FD78F4A8...

NORTH CAROLINA PROFESSIONAL SEAL 26930 ENGINEER GREG S. DAVIS

2/25/2016

DIVISION DESIGN / CONSTRUCT ENGINEER

DOCUMENT NOT CONSIDERED FINAL UNLESS ALL SIGNATURES COMPLETED

REVISIONS

8/17/99

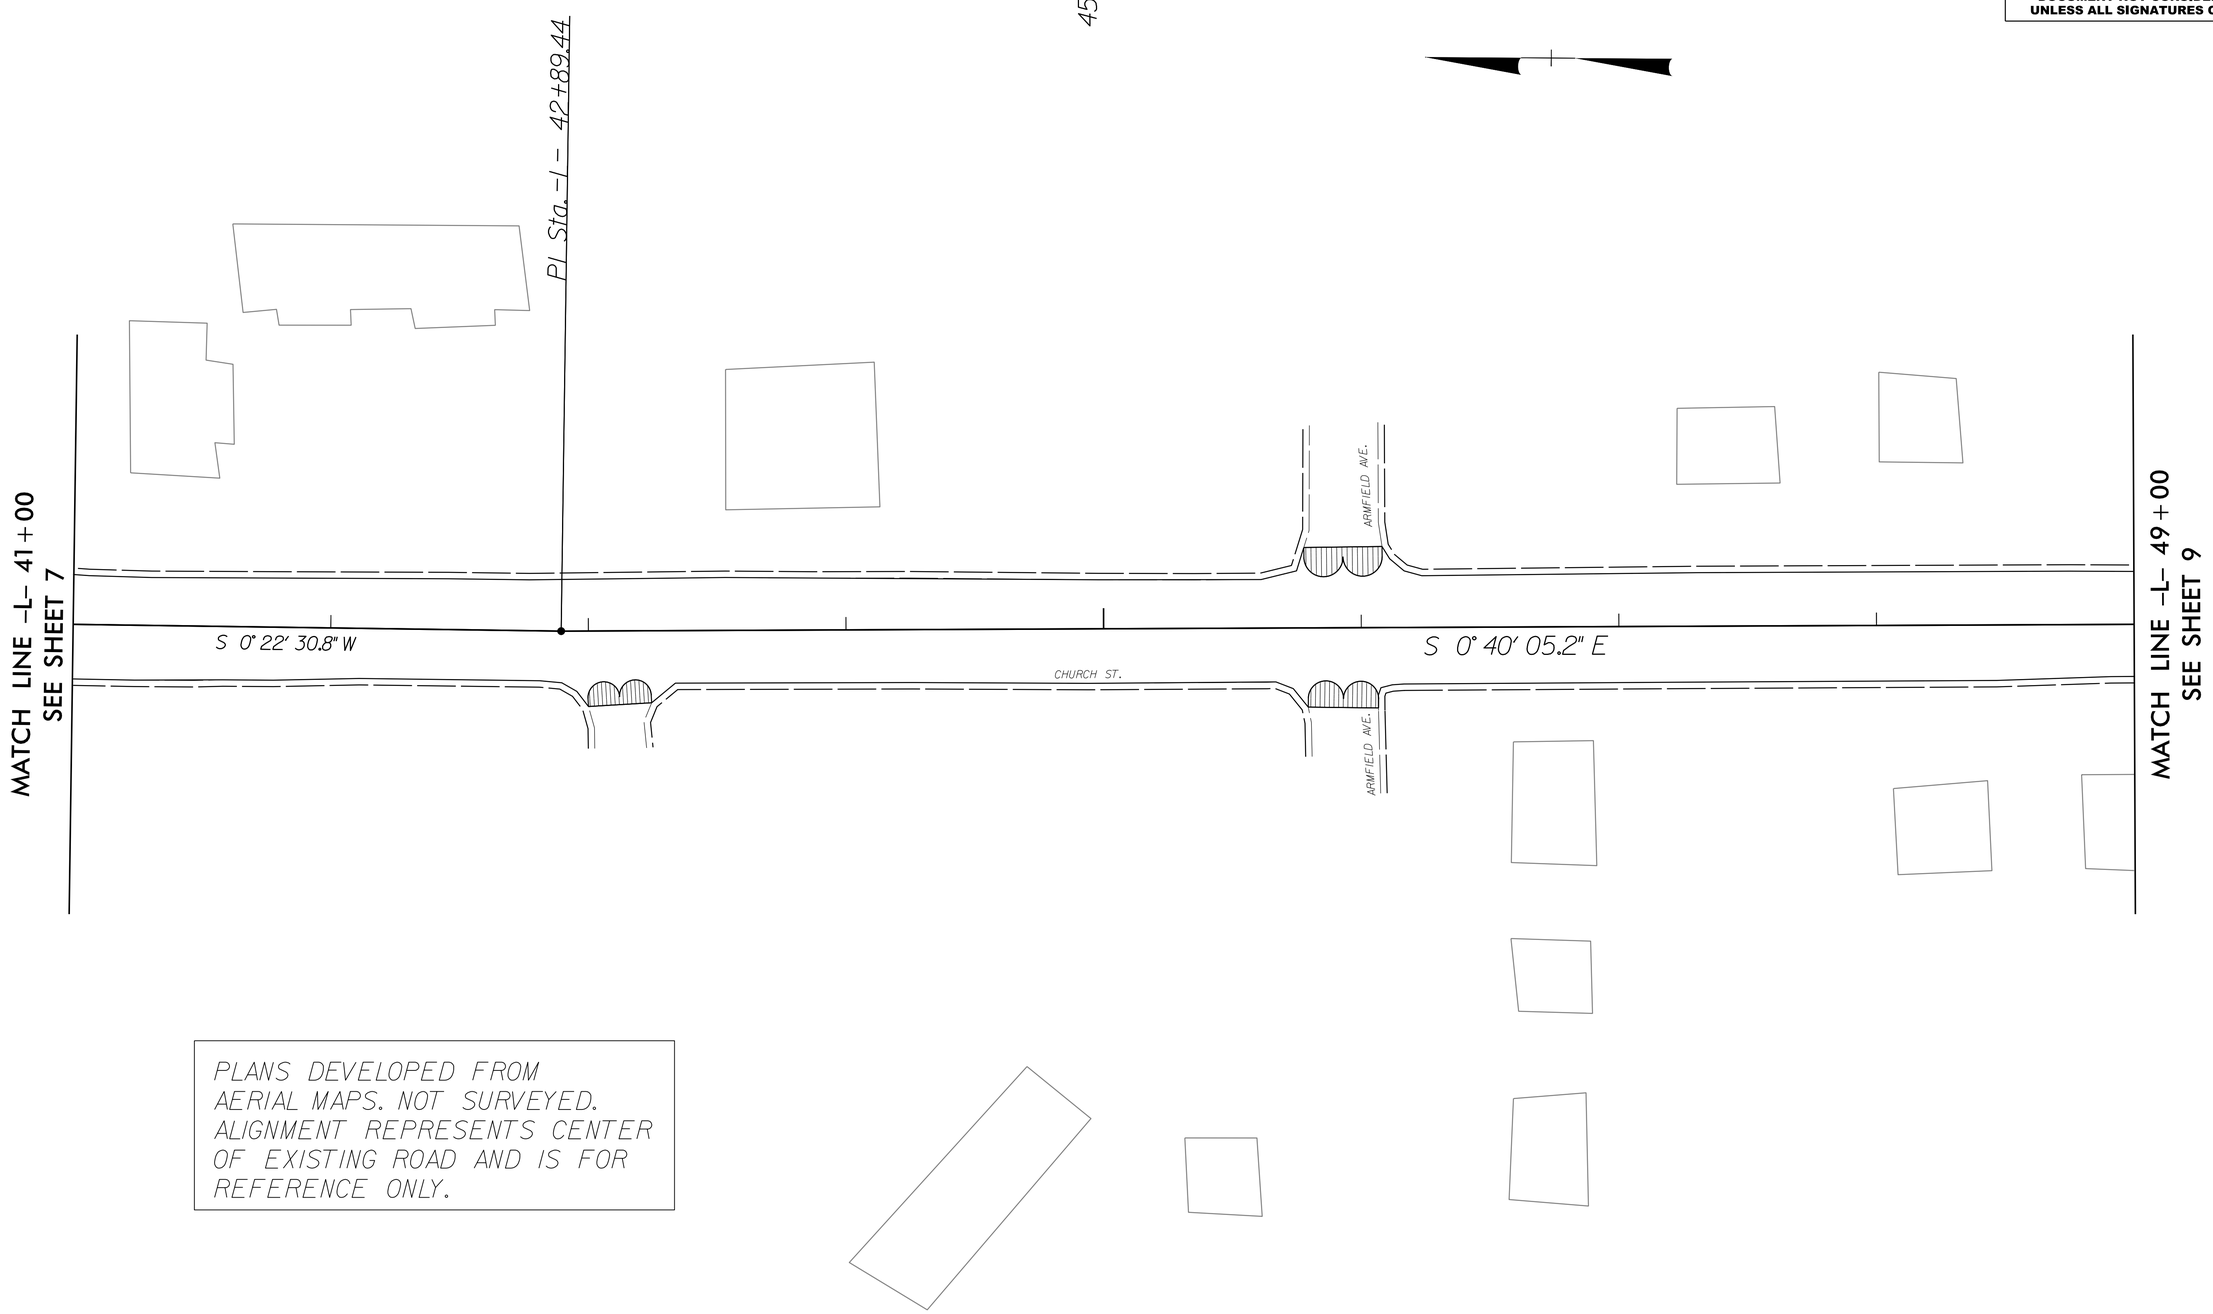

25-FEB-2016 (J2)
C:\Users\gsdavis\W-5601AZ_Church_St\psh\dsn\W-5601AZ_psh_8.dgn
gsdavis AT DBCAD 220410