PROJECT REFERENCE NO.	SHEET NO.
W-5601AZ	4
R/W SHEET NO.	

DocuSigned by:
Greg S. Davis
33D47B5FD78F4A8...
2/25/2016

NORTH CAROLINA PROFESSIONAL SEAL 26930 ENGINEER GREG S. DAVIS

DIVISION DESIGN / CONSTRUCT ENGINEER

DOCUMENT NOT CONSIDERED FINAL UNLESS ALL SIGNATURES COMPLETED

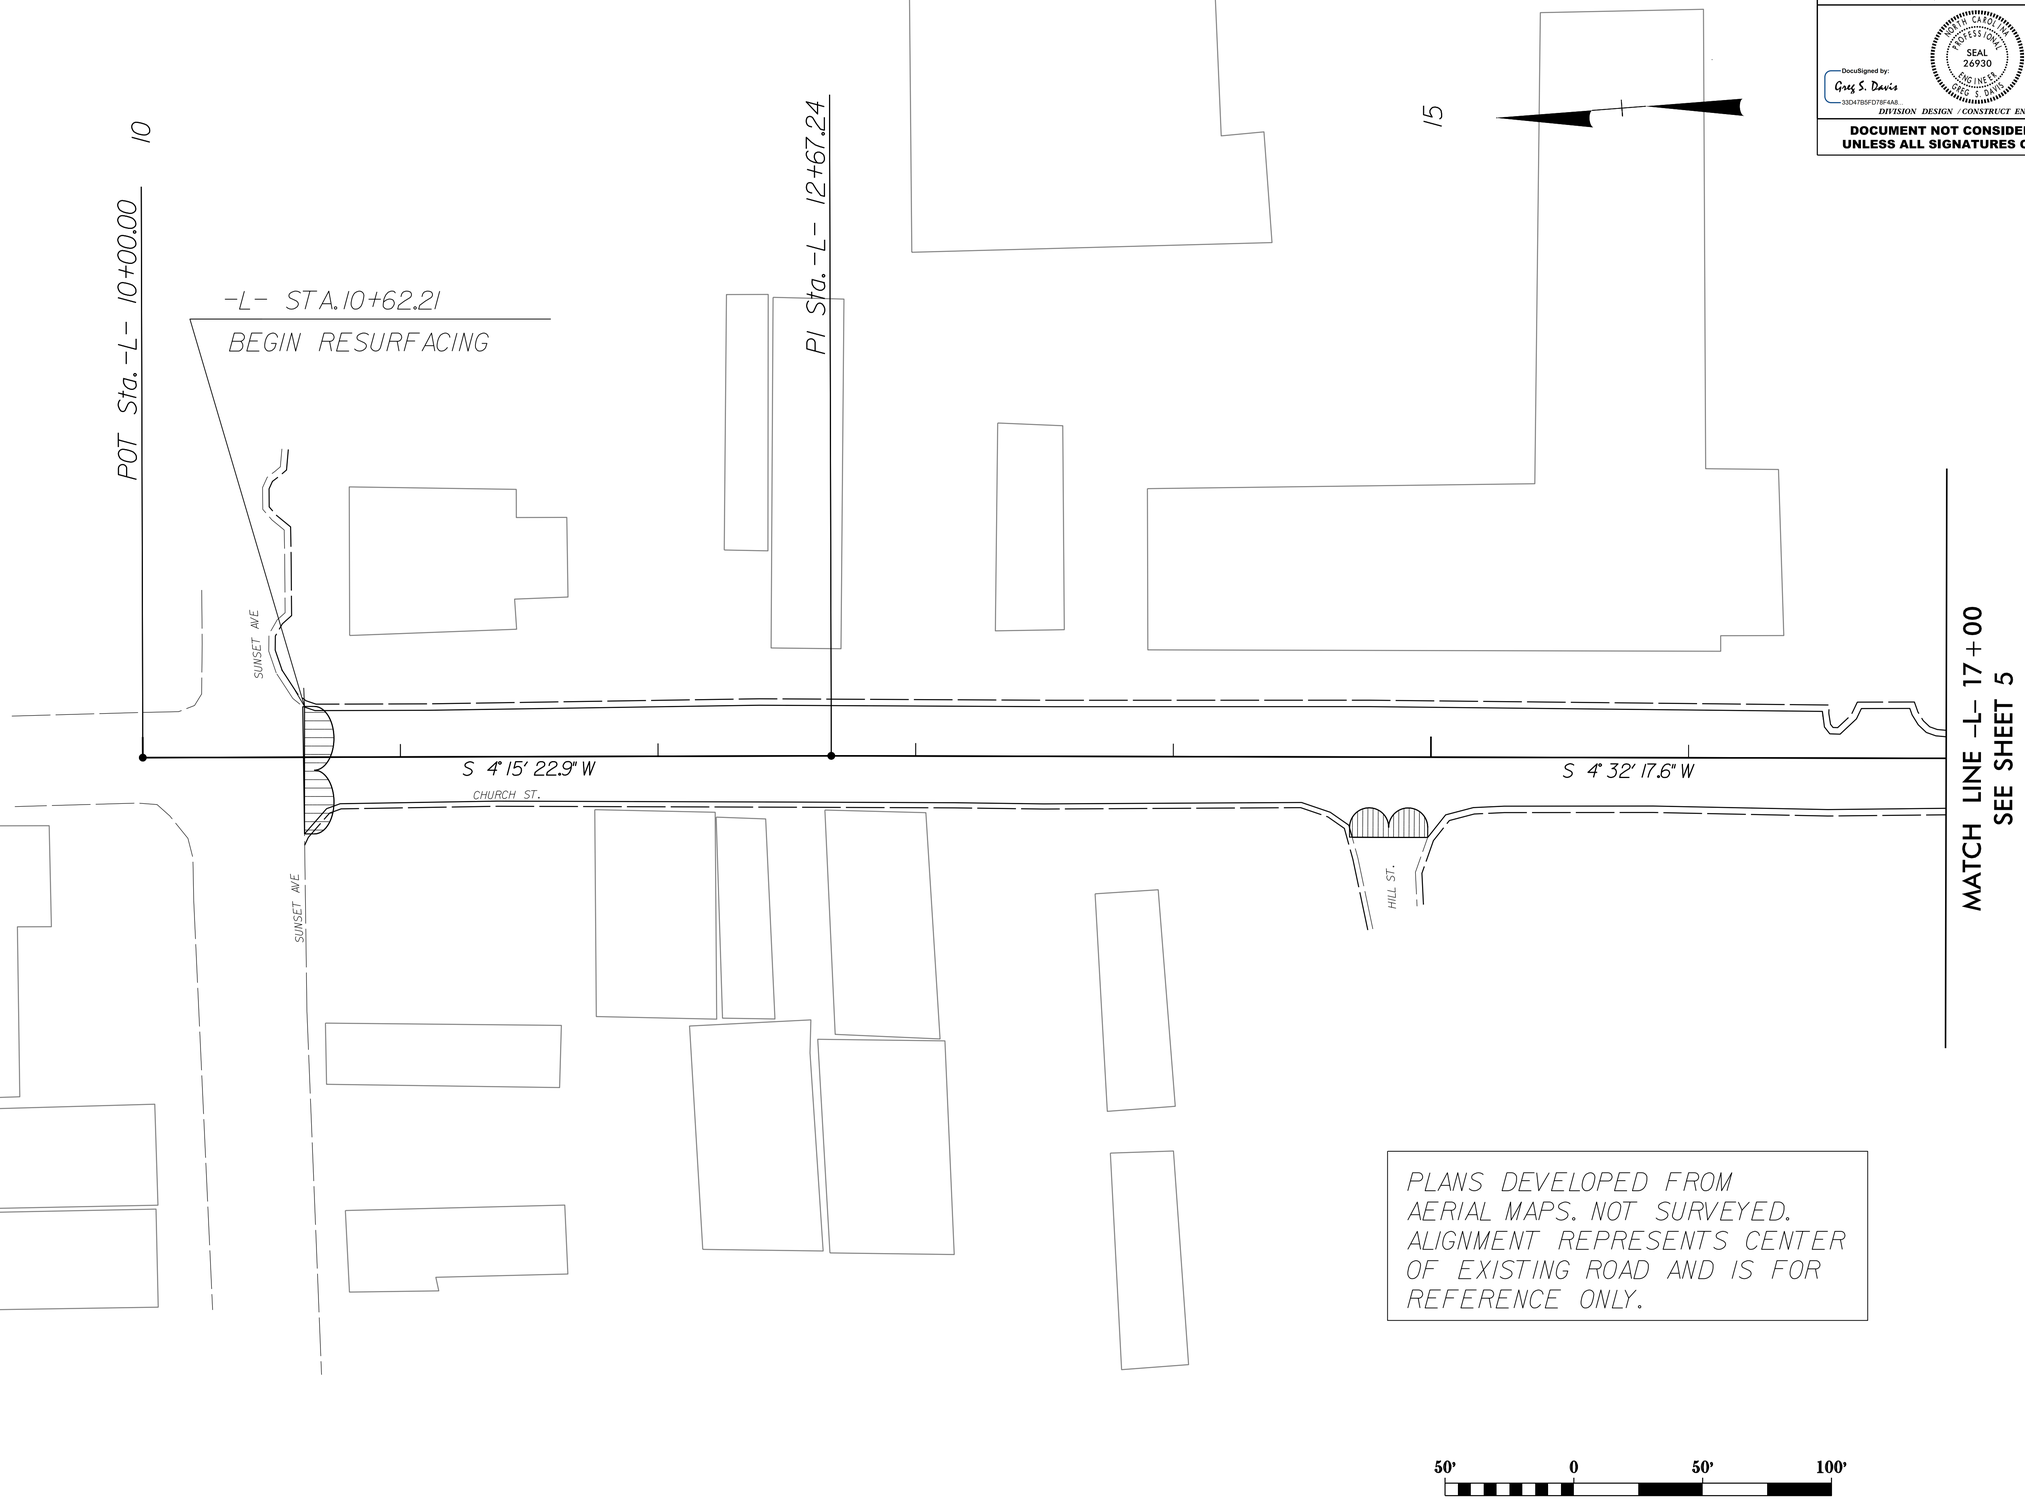

PLANS DEVELOPED FROM AERIAL MAPS. NOT SURVEYED. ALIGNMENT REPRESENTS CENTER OF EXISTING ROAD AND IS FOR REFERENCE ONLY.

REVISIONS

8/17/99

25-FEB-2016 14:36
s:\hydraulics\proj\W-5601AZ Church St\psh\dgn\W5601AZ psh 4.dgn
ossovis AT D8RAD-270410