PROJECT REFERENCE NO.	SHEET NO.
W-5601AZ	11
R/W SHEET NO.	

NORTH CAROLINA PROFESSIONAL SEAL 26930 ENGINEER GREG S. DAVIS

DocuSigned by:
Greg S. Davis
33D47B5FD78F4A8...

2/25/2016

DIVISION DESIGN / CONSTRUCT ENGINEER

DOCUMENT NOT CONSIDERED FINAL UNLESS ALL SIGNATURES COMPLETED

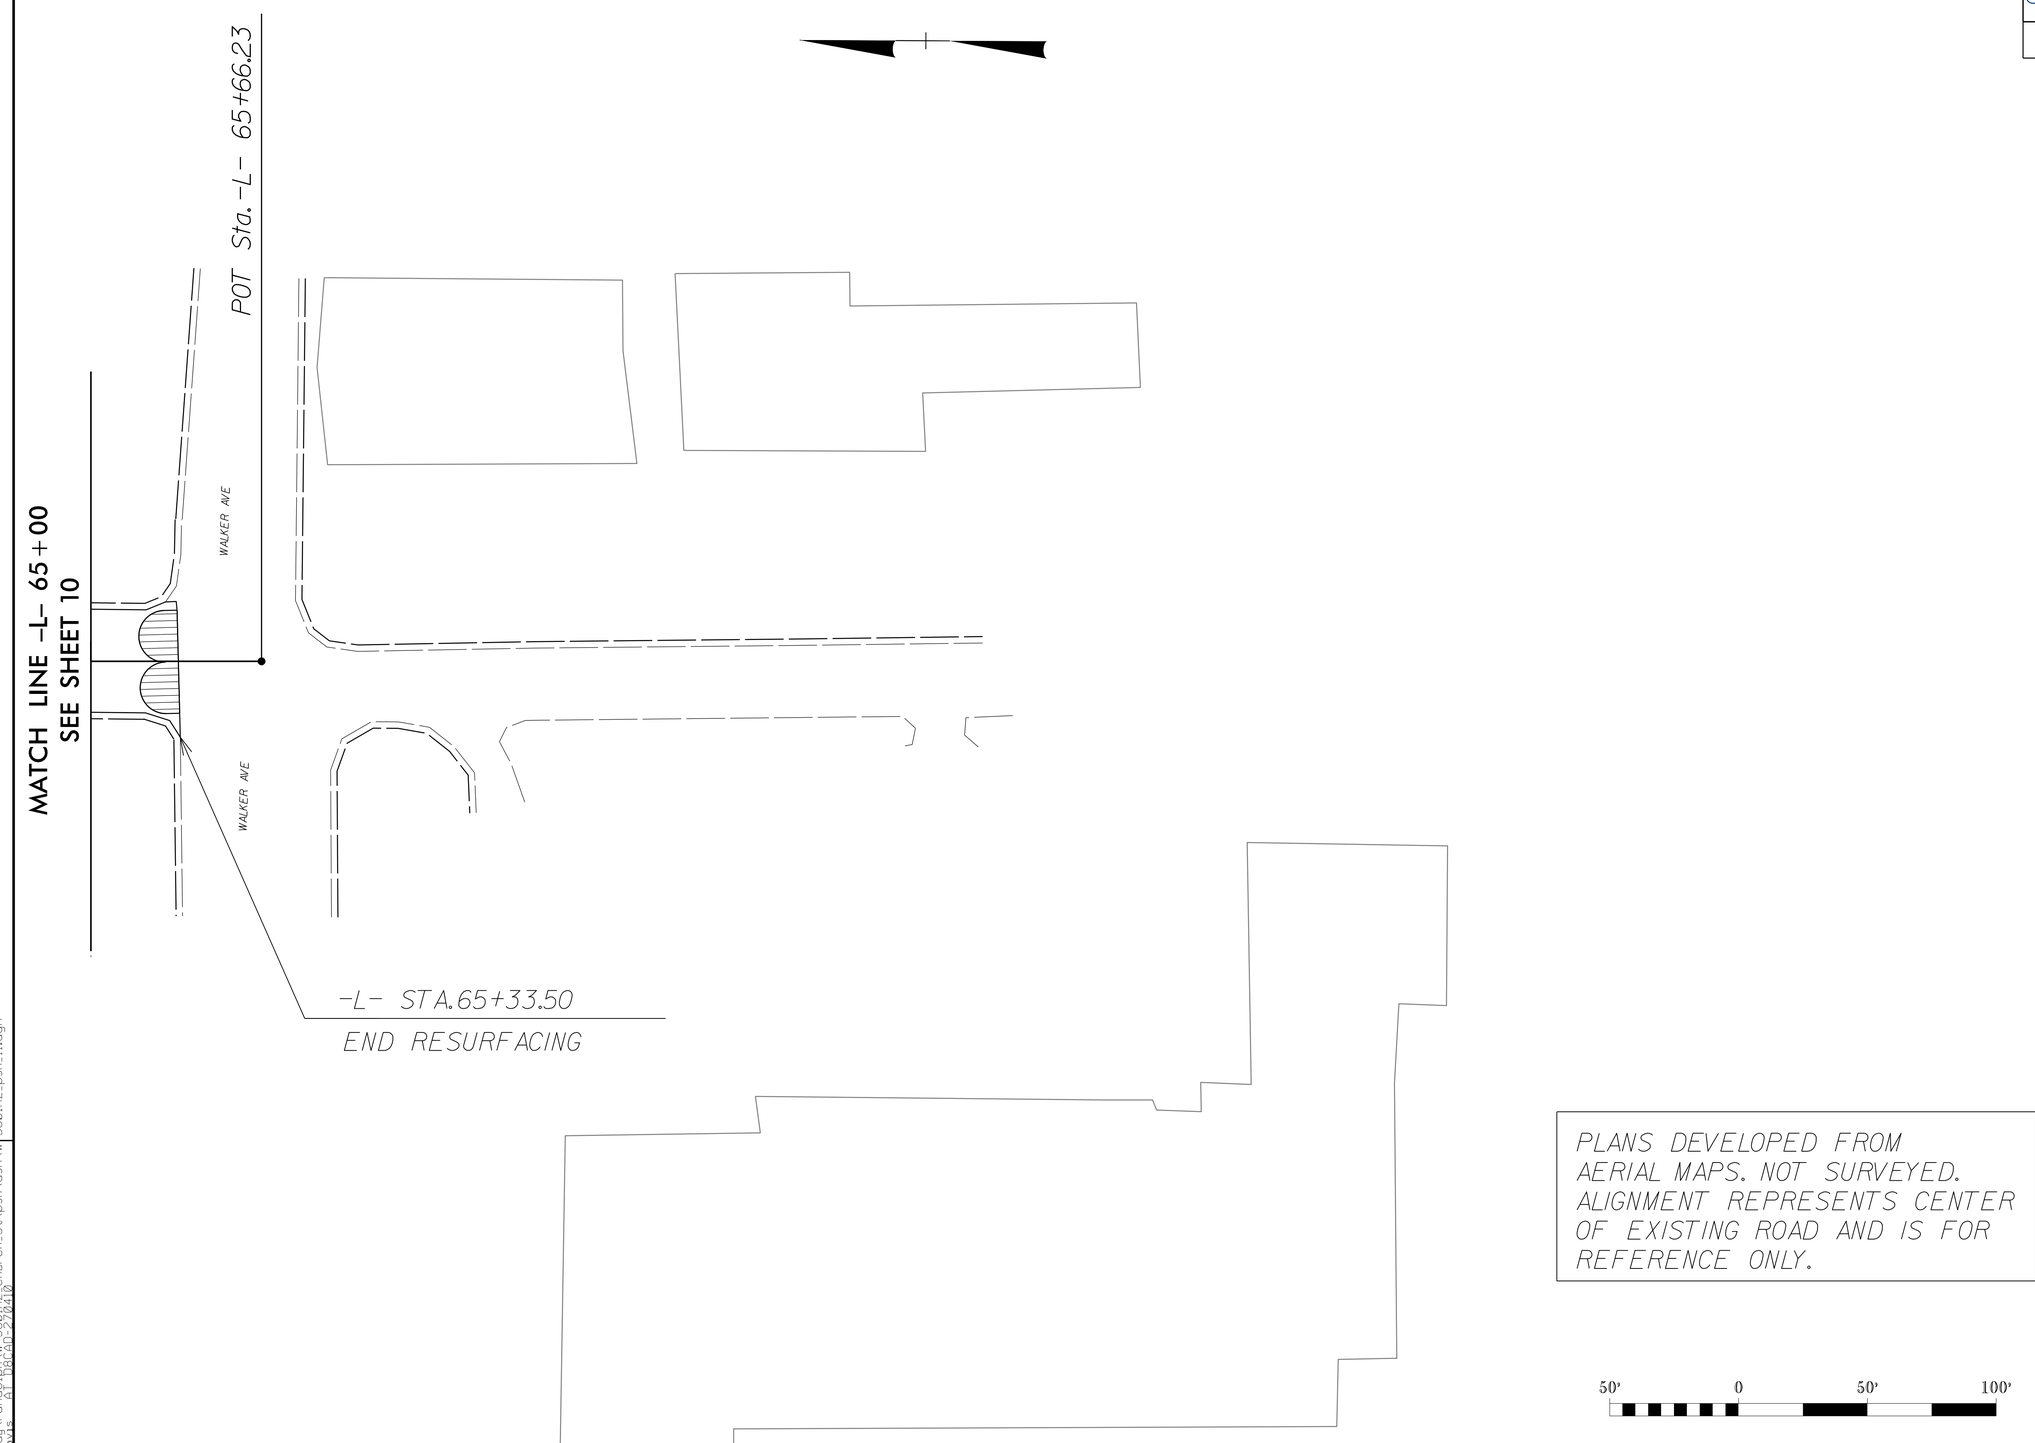

REVISIONS

8/17/99

23-FEB-2016 14:36
z:\wp_common\projects\W-5601AZ_Church_St\psh\dsn\W-5601AZ_psh_11.dgn
gsdavis
AT 1080.00-272410