09/08/99

TIP PROJECT: W-5601AZ

CONTRACT:

See Sheet 1-A For Index of Sheets

STATE OF NORTH CAROLINA
DIVISION OF HIGHWAYS

STATE	STATE PROJECT REFERENCE NO.	SHEET NO.	TOTAL SHEETS
N.C.	W-5601AZ	1	

STATE PROJ. NO.	F.A. PROJ. NO.	DESCRIPTION
50138.1.53	HSIP-1707(1)	PE
50138.3.53	HSIP-1707(1)	CONST.

RANDOLPH COUNTY

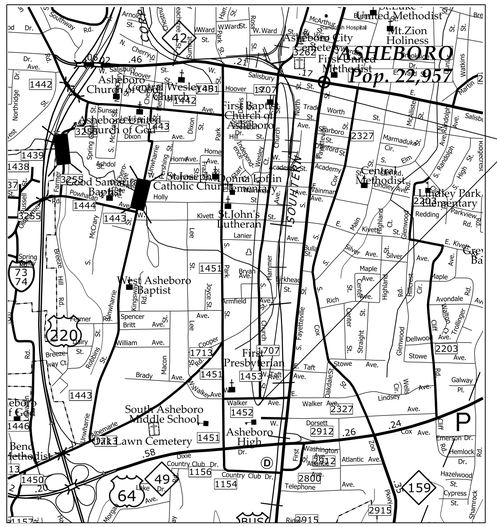

VICINITY MAP

LOCATION: SR 1707 (CHURCH ST) FROM SR 1442 (SUNSET AVE) TO SR 1453 (WALKER AVE)

TYPE OF WORK: MILLING, PAVING SIGNALS, PAVEMENT MARKINGS & MARKERS

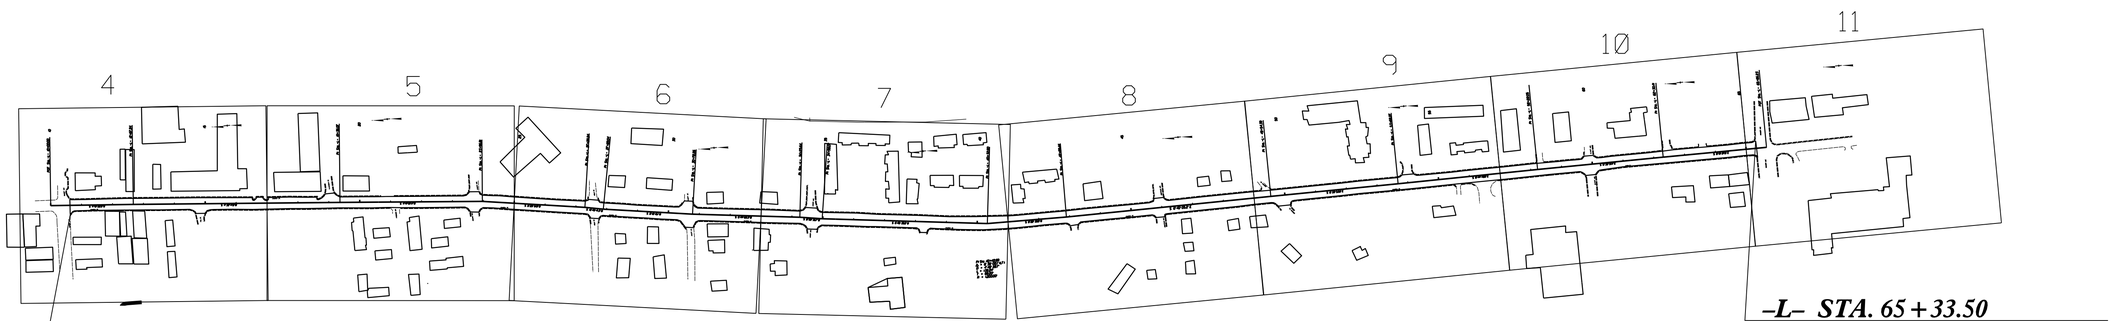

-L- STA. 10+62.21
BEGIN PROJECT W-5601AZ

-L- STA. 65+33.50
END PROJECT W-5601AZ

DOCUMENT NOT CONSIDERED FINAL UNLESS ALL SIGNATURES COMPLETED

GRAPHIC SCALES

30 0 30 60
PLANS

DESIGN DATA
ADT 2014 = 4,500
V = 35 MPH

Prepared in the Office of:
DIVISION OF HIGHWAYS
DIVISION 8 DESIGN & CONSTRUCT UNIT
902 N. SANDHILLS BLVD.
ABERDEEN NC 28315
PLANS PREPARED BY: MRT

PROJECT LENGTH
ROADWAY: 1.04 MILES
STRUCTURE: _____ MILES
TOTAL: 1.04 MILES

DIVISION OF HIGHWAYS

2012 STANDARD SPECIFICATIONS

RIGHT OF WAY DATE:

LETTING DATE:
MARCH 23, 2016

HYDRAULICS ENGINEER

SIGNATURE: P.E.

DIVISION DESIGN /CONSTRUCT ENGINEER

2/25/2016

DocuSigned by:
Greg S. Davis
33D478BFD78F4A8...
SIGNATURE: P.E.

STATE OF NORTH CAROLINA DEPARTMENT OF TRANSPORTATION

25-FEB-2016 13:20
Z:\rdy\randolph\W-5601AZ_Church_St\psh\W-5601AZ_tsh.dgn
gsdavis AT D8CAD-270410