PROJECT REFERENCE NO.	SHEET NO.
W-5601AZ	6
R/W SHEET NO.	

DocuSigned by:
Greg S. Davis
33D47B5FD78F4A8...

NORTH CAROLINA PROFESSIONAL SEAL 26930 ENGINEER GREG S. DAVIS

2/25/2016

DIVISION DESIGN / CONSTRUCT ENGINEER

DOCUMENT NOT CONSIDERED FINAL UNLESS ALL SIGNATURES COMPLETED

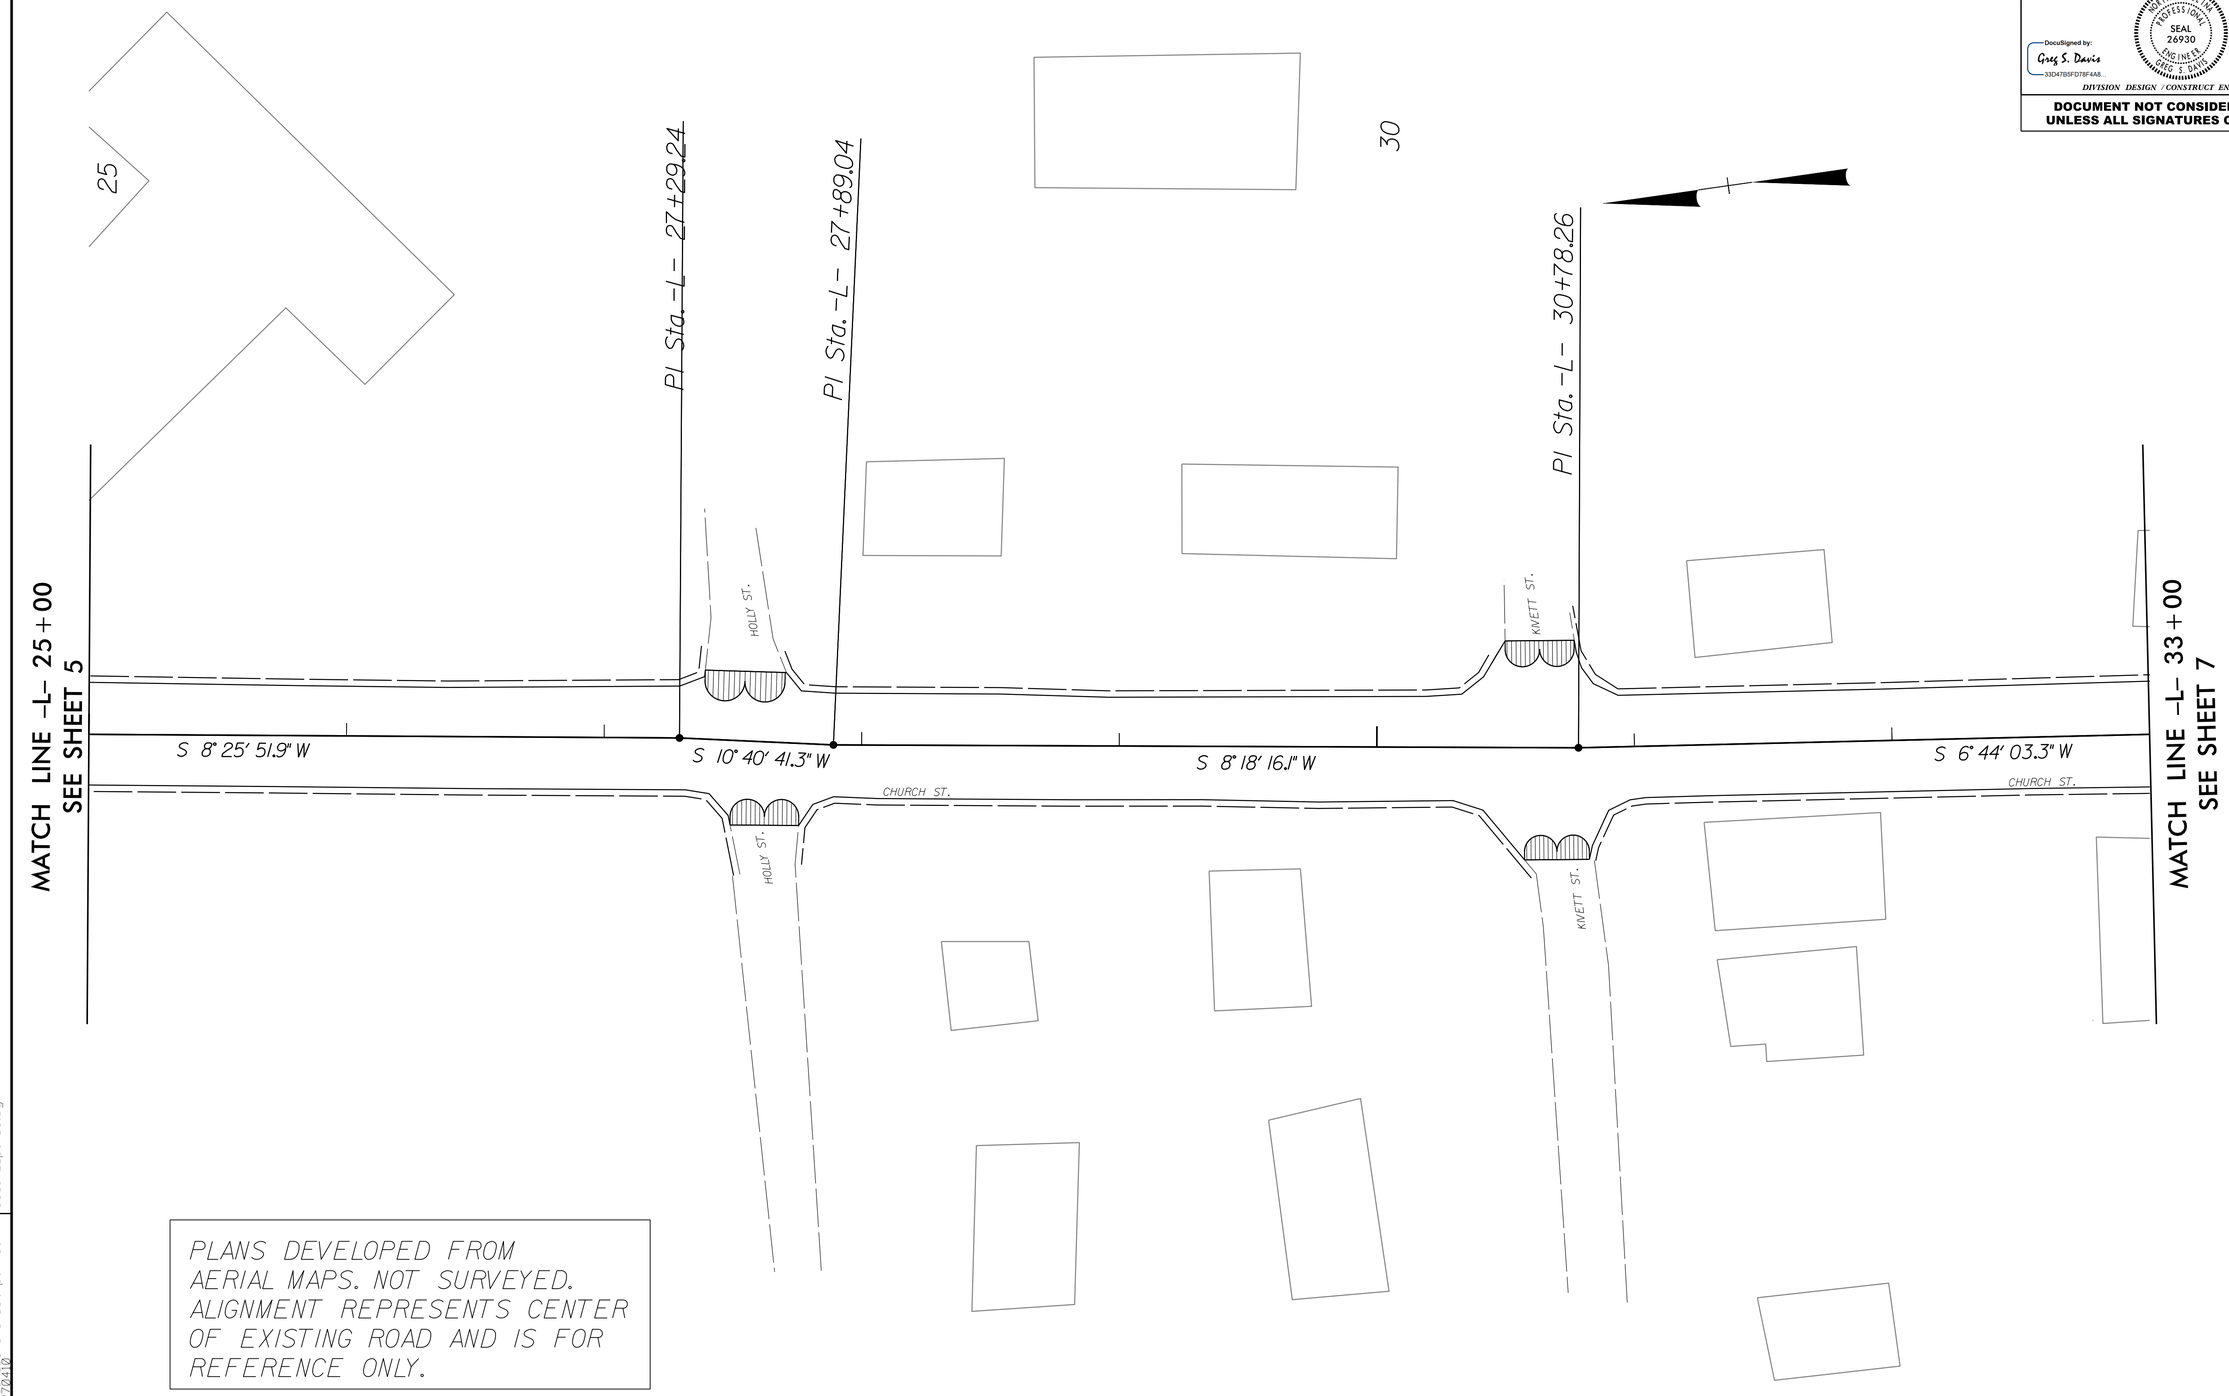

PLANS DEVELOPED FROM AERIAL MAPS. NOT SURVEYED. ALIGNMENT REPRESENTS CENTER OF EXISTING ROAD AND IS FOR REFERENCE ONLY.

REVISIONS

8/17/99

25-FEB-2016 12:21
s:\ddd\proj\W-5601AZ_Church_St\psh\dsn\W-5601AZ_psh_6.dgn
gsdavis AT BRCAD-270410