PROJECT REFERENCE NO.	SHEET NO.
SS-4908AL	4
R/W SHEET NO.	

NORTH CAROLINA PROFESSIONAL SEAL 26930 ENGINEER GREG S. DAVIS

DocuSigned by: Greg S. Davis 33D47B5FD78F4A8...

2/3/2015

DIVISION DESIGN / CONSTRUCT ENGINEER

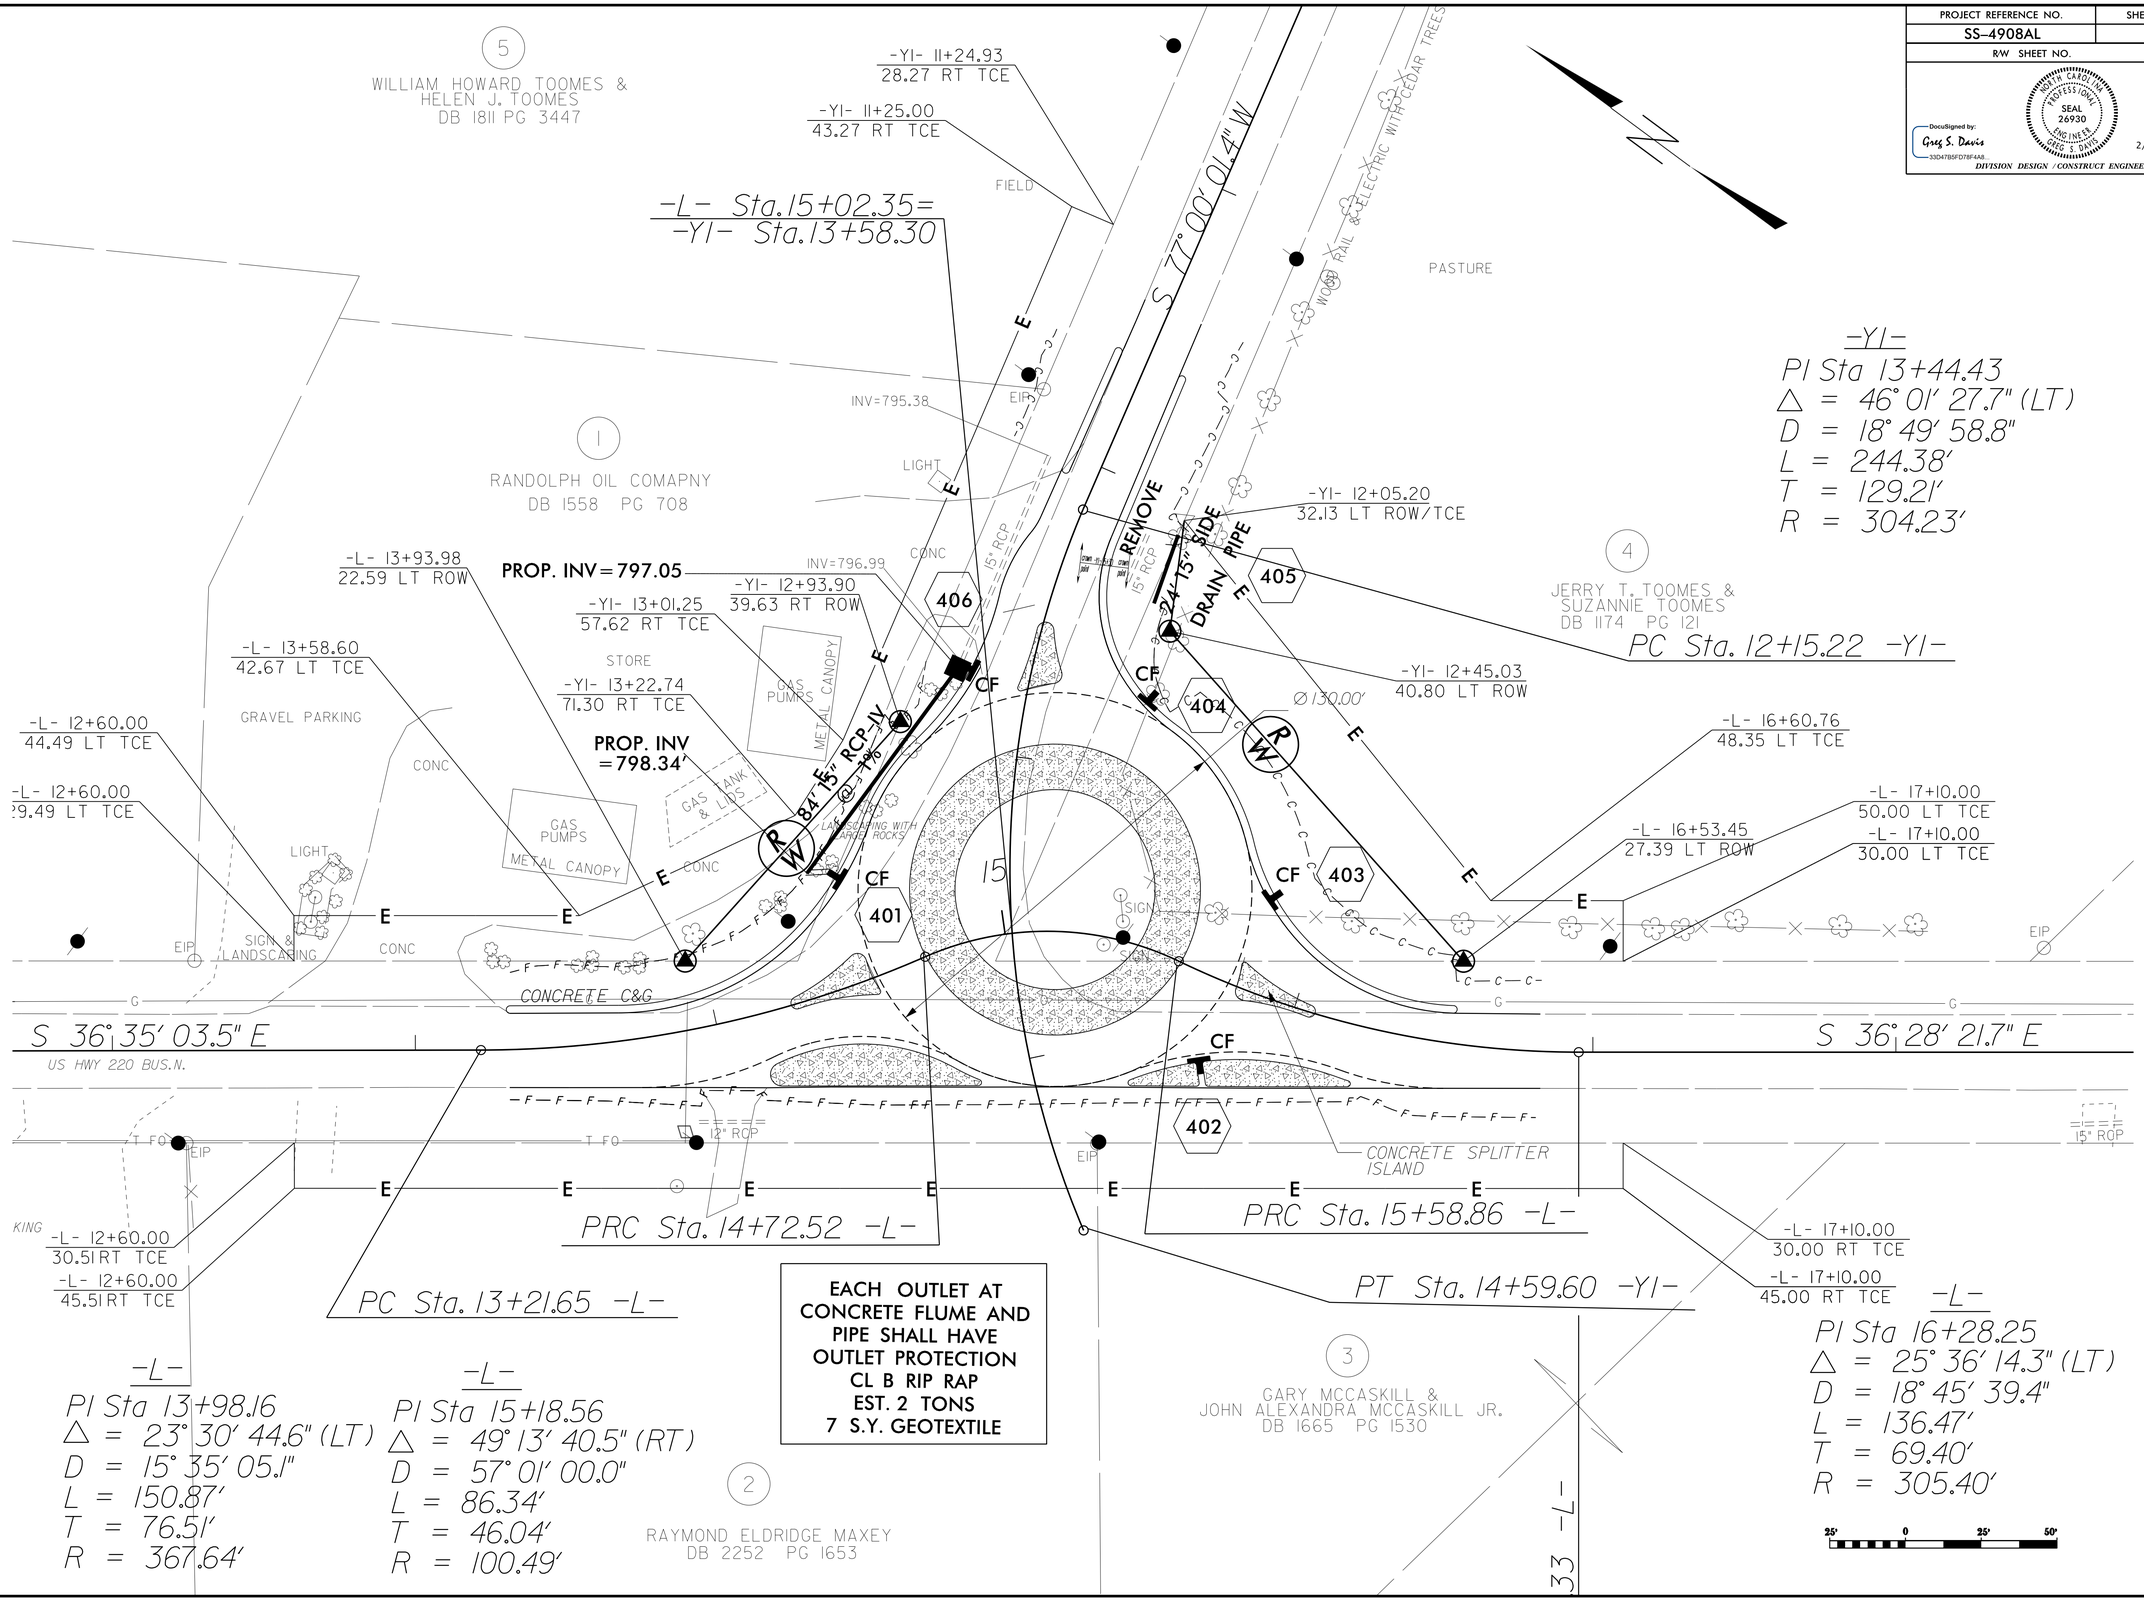

REVISIONS

8/17/99

03-FEB-2015 10:53
Z:\rdy\randolph\us220_bus@sr_2114\Providence_Inj_rab\psh\dsn\us220_bus@sr_2114_psh_4.dgn
csdavis AT RACAD 27.00.10