PROJECT REFERENCE NO.	SHEET NO.
SS-4908AL	5
R/W SHEET NO.	

NORTH CAROLINA PROFESSIONAL SEAL 26930 ENGINEER GREG S. DAVIS

DocuSigned by: Greg S. Davis 33D47B5FD7BF4A8 2/3/2015

DIVISION DESIGN / CONSTRUCT ENGINEER

NOTE:

CONTRACTOR SHALL COORDINATE THE INSTALLATION OF SIGN POST HOLES IN CONCRETE ISLANDS WITH DIVISION 8 TRAFFIC SERVICES UNIT. REFER TO ROADWAY STANDARDS NOs. 901 THRU 904. SIGN HOLES SHALL EXTEND THROUGH PAVEMENT TO NATURAL GROUND.

-RABI-

PI Sta 10+00.00
△ = 359° 59′ 56.4″ (LT)
D = 88° 08′ 50.5″
L = 408.41′
T = 0.00′
R = 65.00′

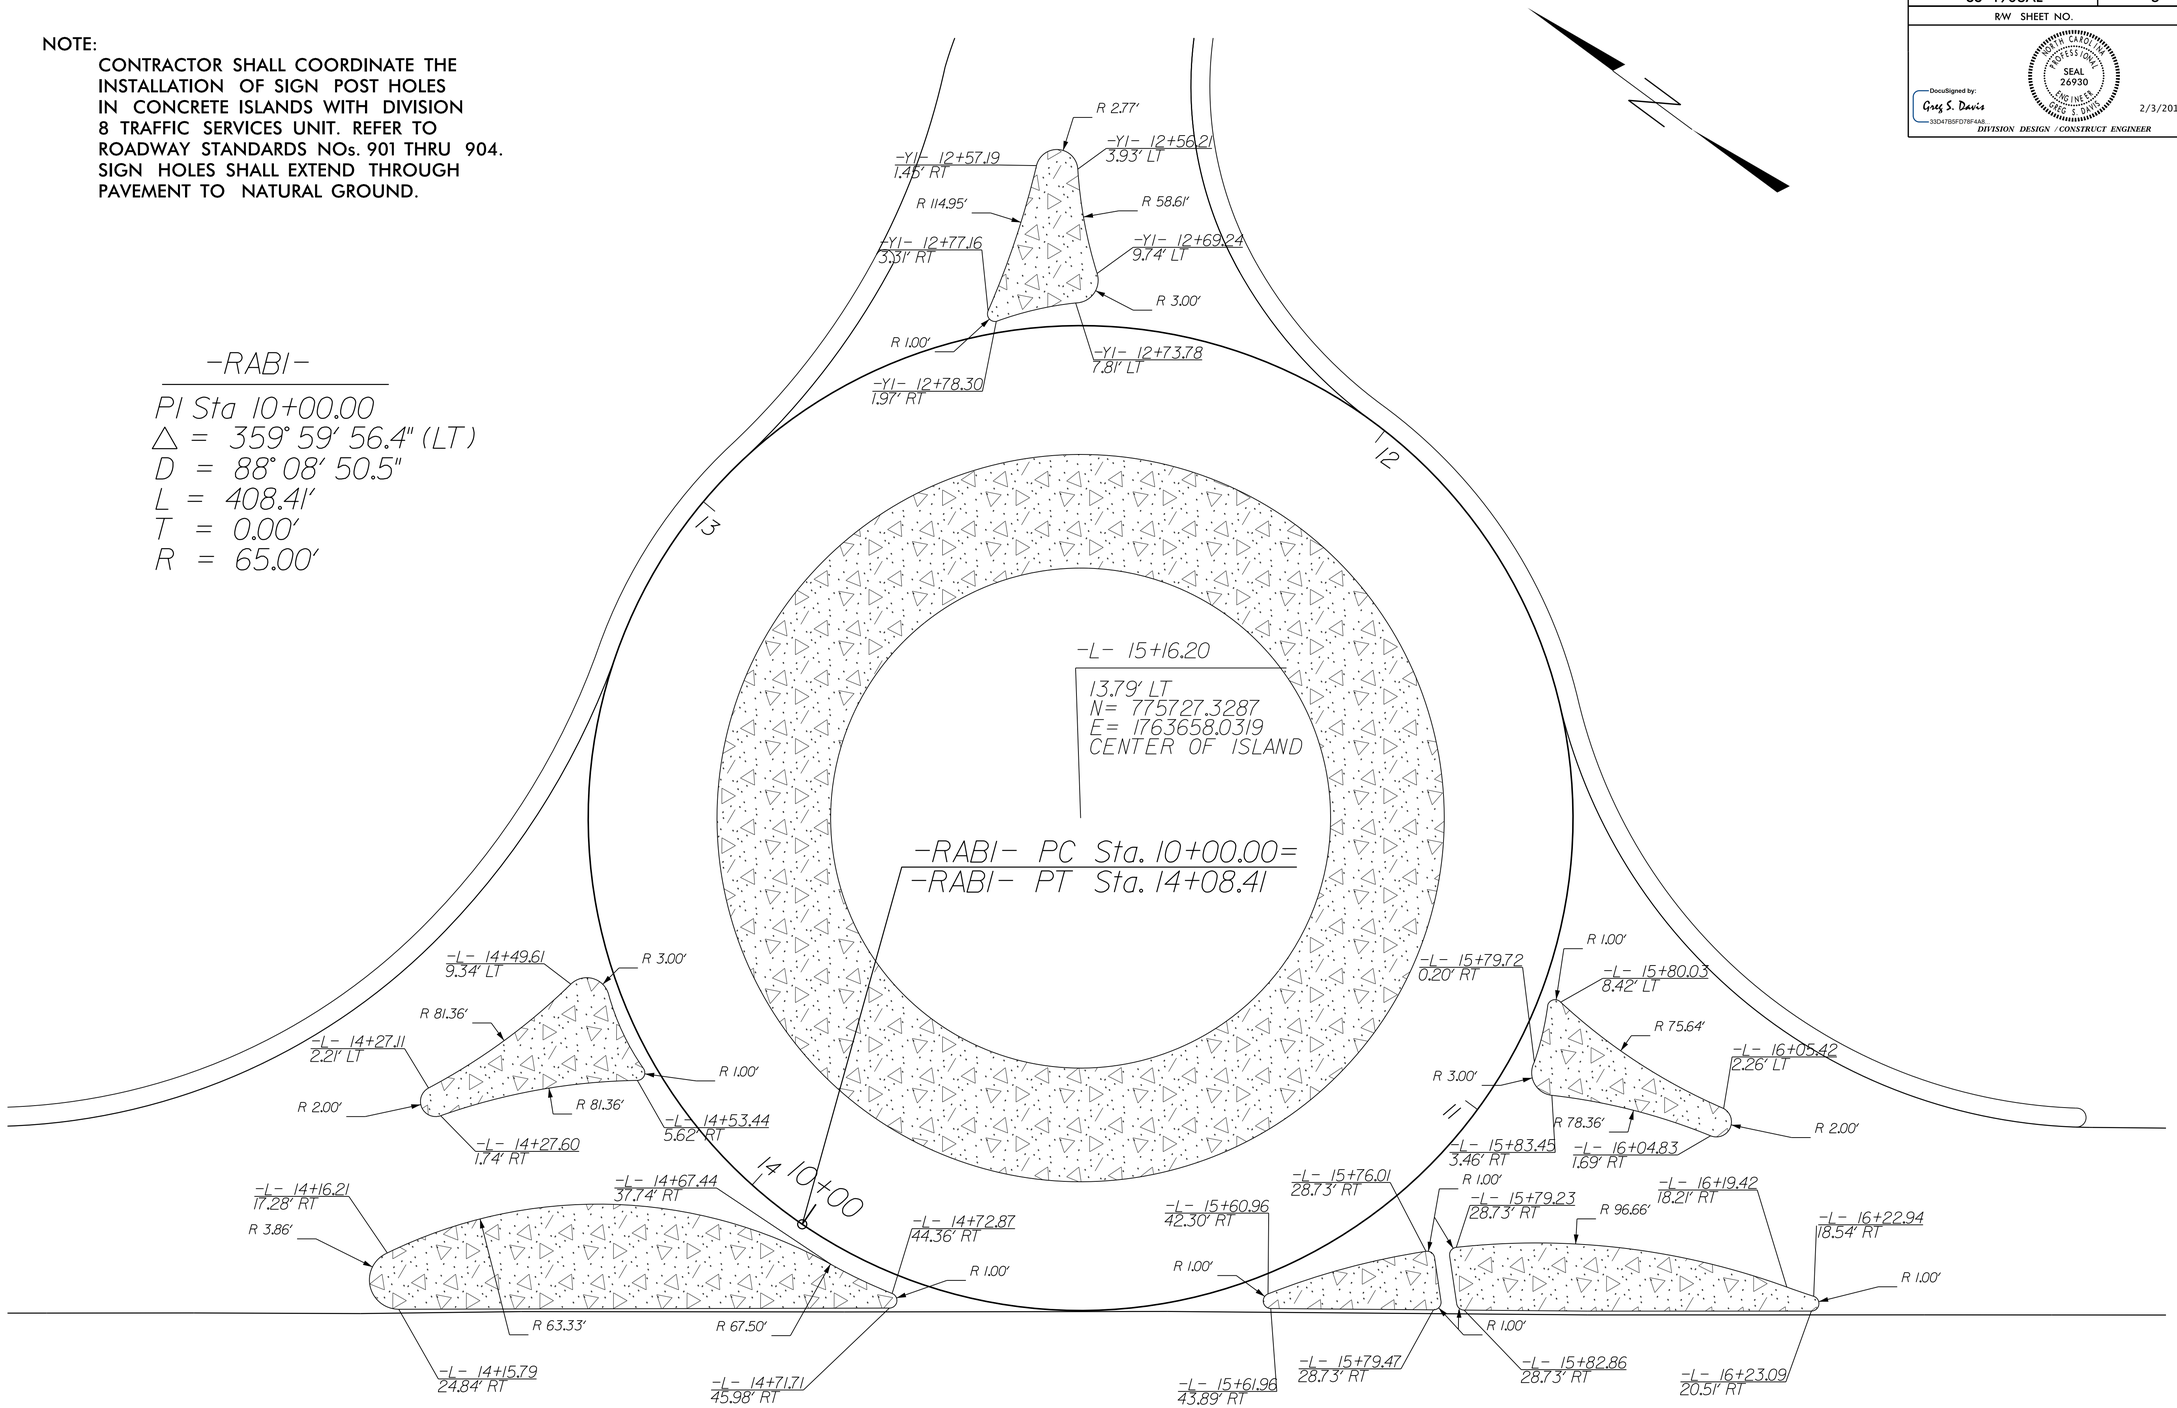

REVISIONS

8/17/99

03-FEB-2015 10:36
Z:\rdy\randolph\us220_bus@sr_2114(Providence_Ch)_rab\psh\dsn\us220_bus@sr_2114_psh_5.dgn
osdavis AT RABI-27/0410