PROJECT REFERENCE NO.	SHEET NO.
SS-4908AL	EC-3
R/W SHEET NO.	

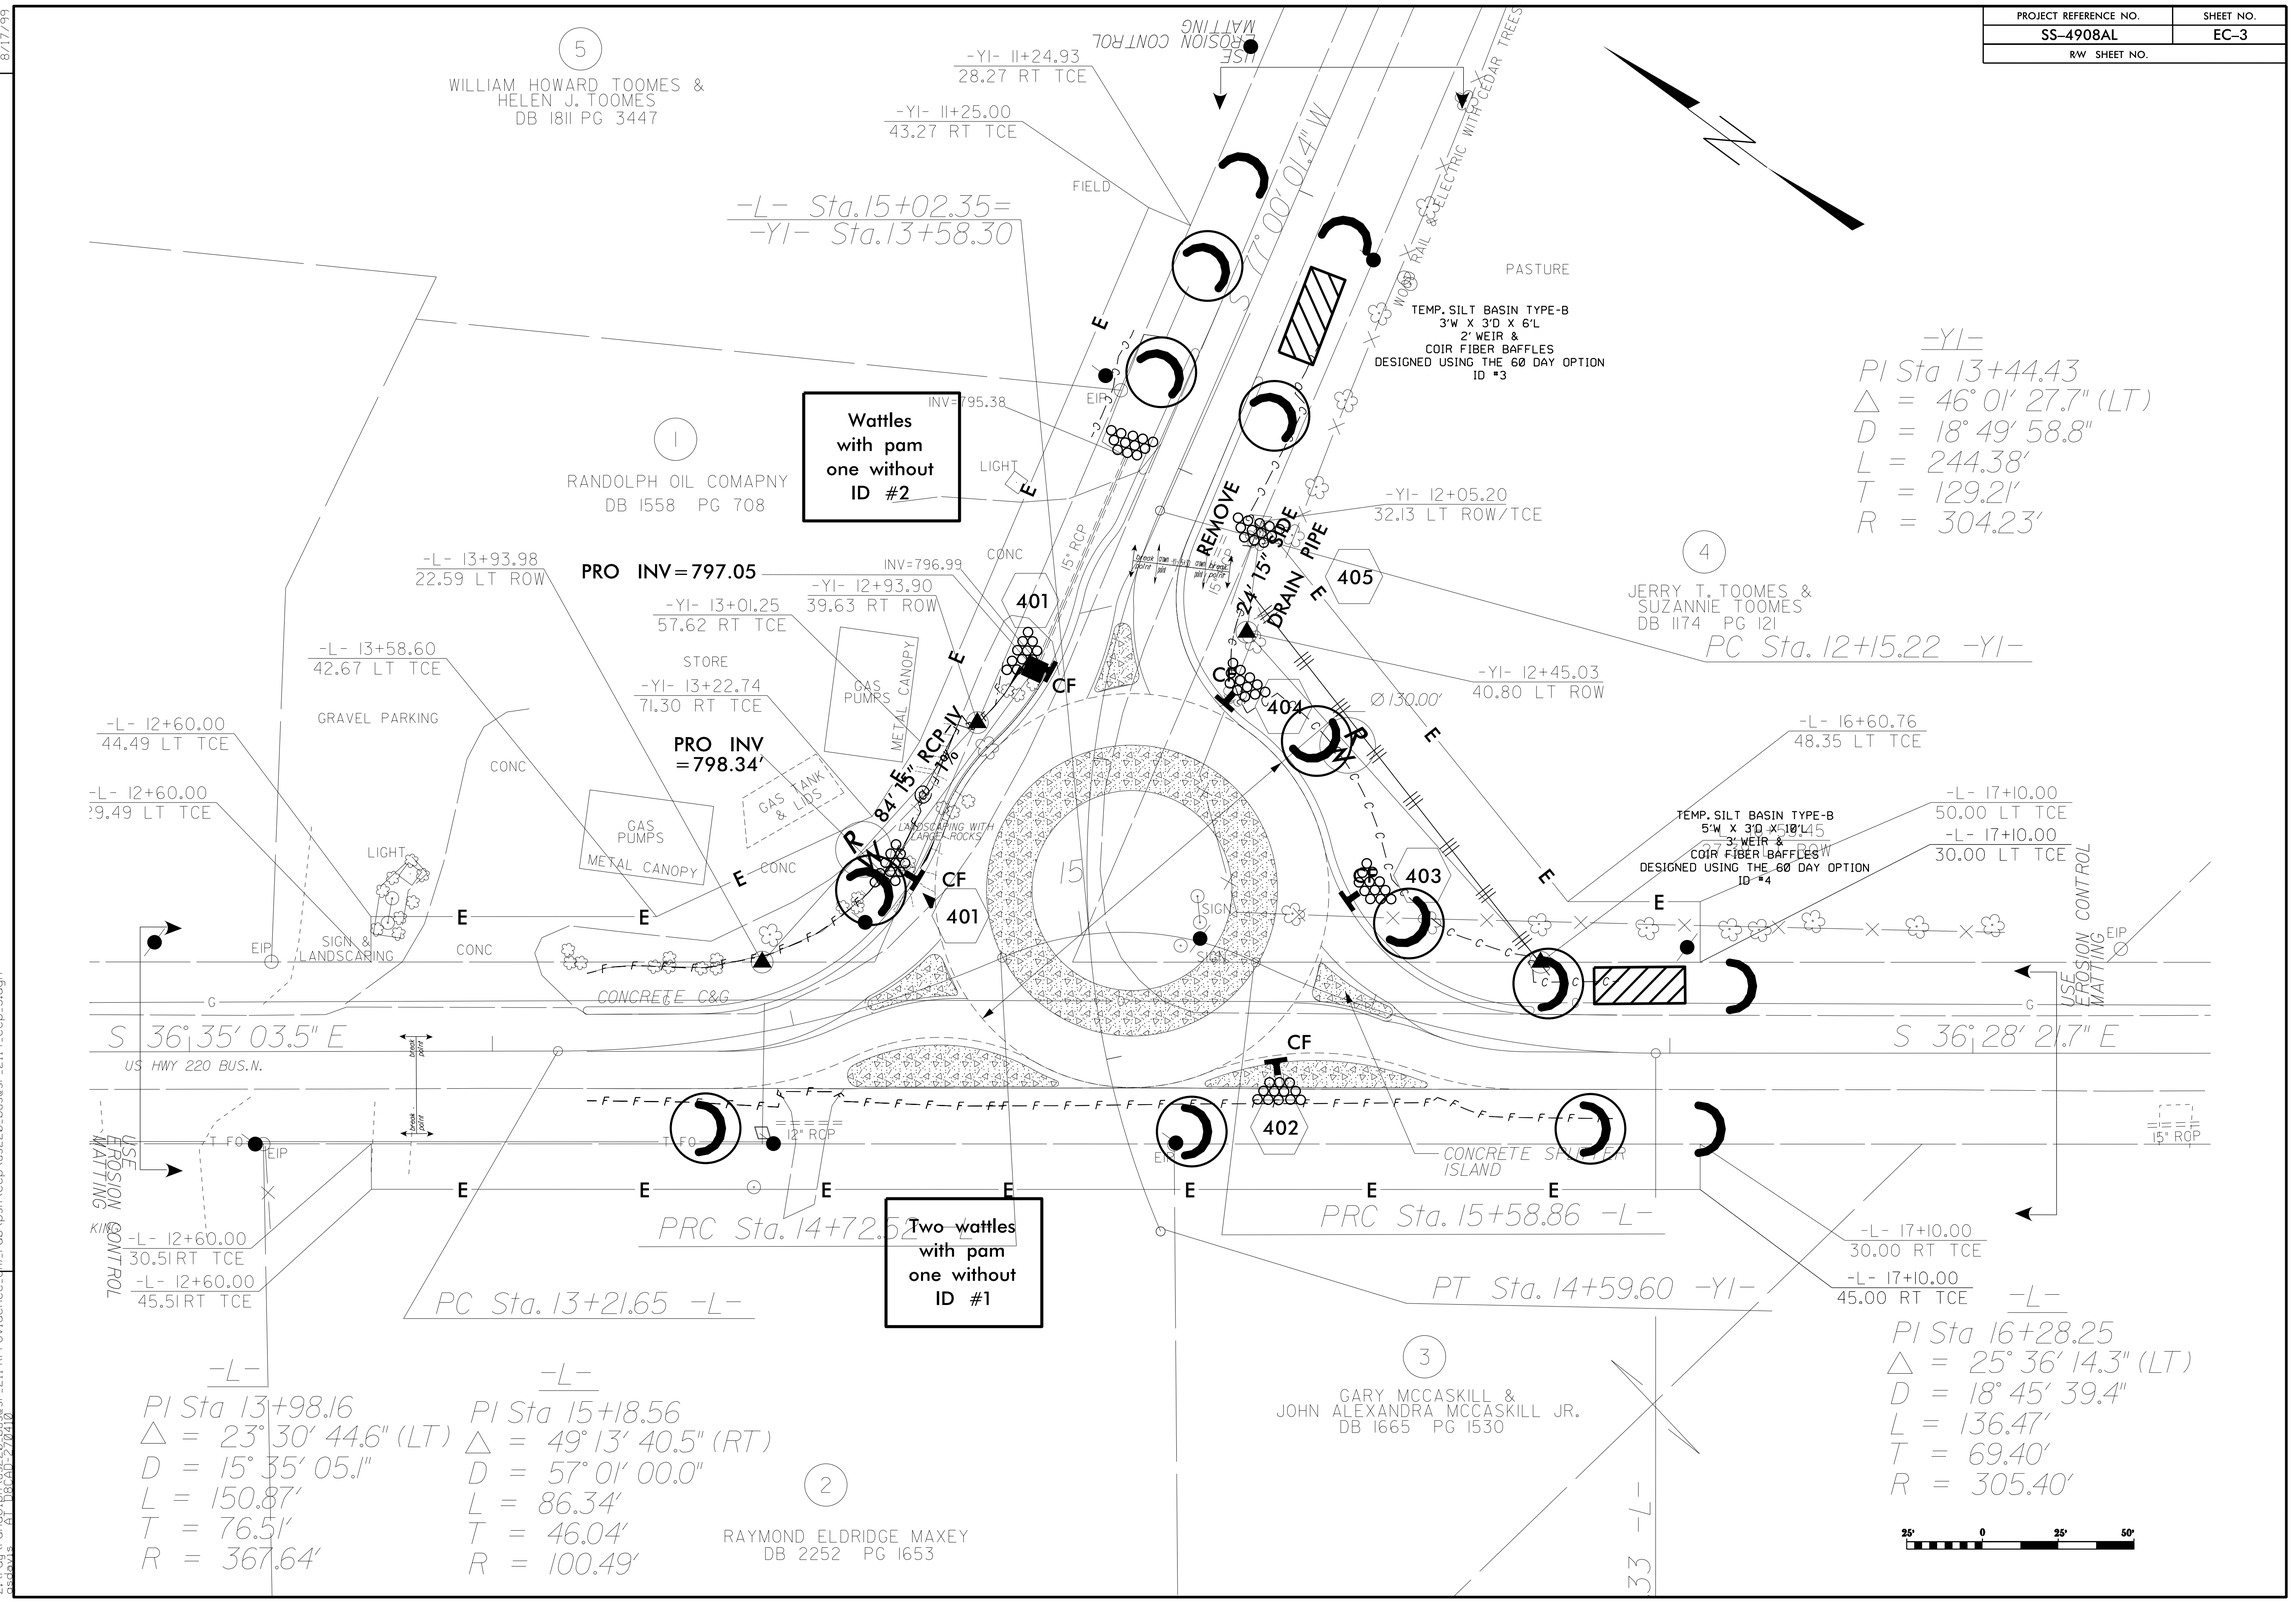

REVISIONS

8/17/99

03-FEB-2015 10:36
Z:\rdy\randolph\us220_bus@sr_2114(Providence_Chl_rab\psh\ecp\us220_bus@sr_2114_ecp_3.dgn
osdavis AT 1RAGAN 2/7/410