PROJECT REFERENCE NO.	SHEET NO.
44161	EC-4
R/W SHEET NO.	

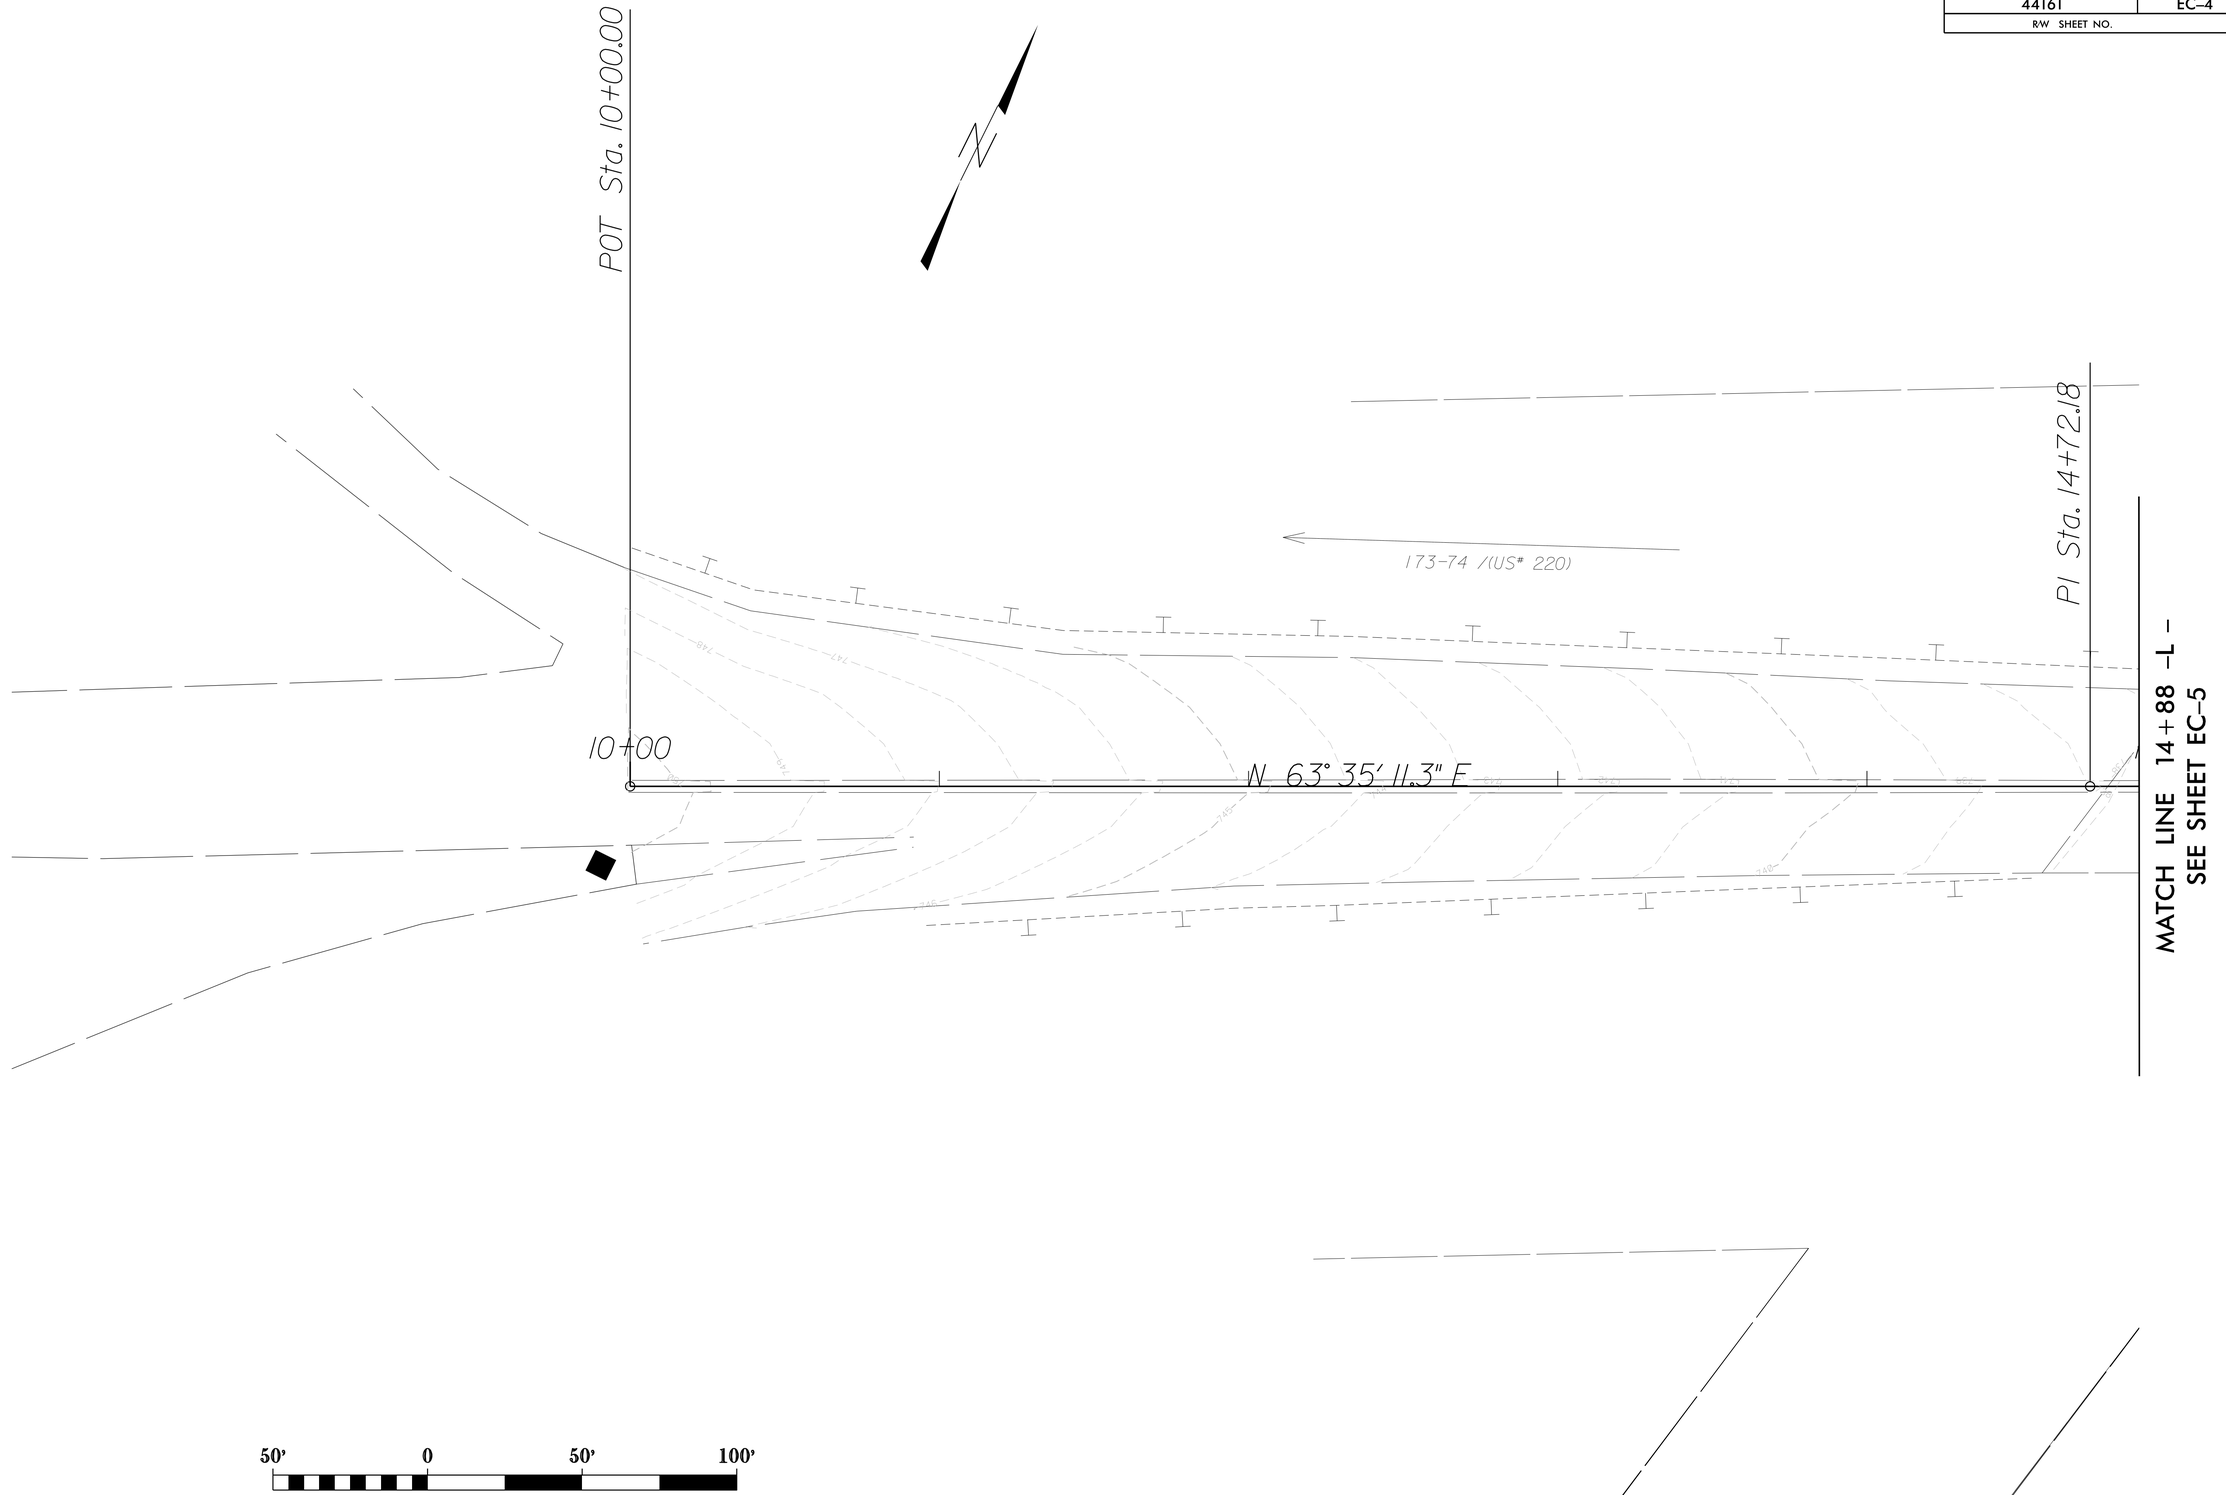

REVISIONS

8/17/99

18-FEB-2015 16:28
C:\Pwworking\dot\d0390\sr_2269\vision_dr1\psh\ecp\sr_2269\vision_dr1_ecp_4.dgn
psdavis
AT TRACD 220410