STATE	WBS ELEMENT	SHEET NO.	TOTAL SHEETS
N.C.	WBS 44161	EC-1	

WBS ELEMENT	F.A. PROJ. NO.	DESCRIPTION
44161		PE, R/W,CONST.

See Sheet 1-A For Index of Sheets
See Sheet 1-B For Conventional Symbols

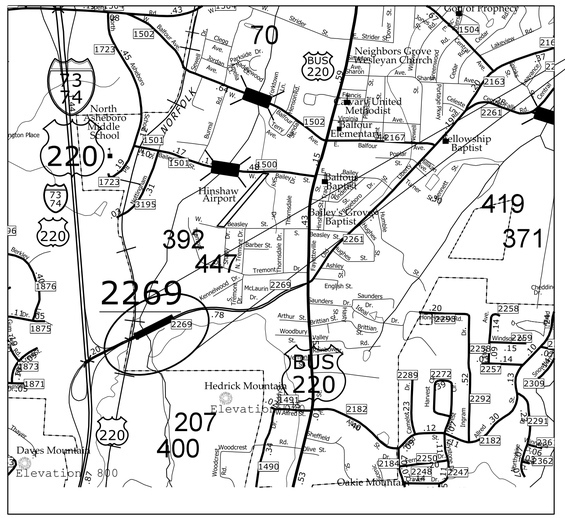

VICINITY MAP

PROJECT LOCATION

STATE OF NORTH CAROLINA
DIVISION OF HIGHWAYS

PLAN FOR PROPOSED
HIGHWAY EROSION CONTROL

RANDOLPH COUNTY

LOCATION: SR 2269 (VISION DR) NORTH OF ASHEBORO APPROX. ½ MILE BETWEEN I–73/74 AND US 220 BUS.

TYPE OF WORK: GRADING, DRAINAGE, PAVING, CONCRETE ISLANDS, EROSION CONTROL PAVEMENT MARKINGS & MARKERS,

EROSION AND SEDIMENT CONTROL MEASURES

Std. #	Description	Symbol
	Streambank Reforestation	
1630.03	Temporary Silt Ditch	TSD
1630.05	Temporary Diversion	TD
1605.01	Temporary Silt Fence	
1606.01	Special Sediment Control Fence	
1622.01	Temporary Berms and Slope Drains	
1630.01	Riser Basin	
1630.02	Silt Basin Type B	
1633.01	Temporary Rock Silt Check Type-A	
1633.02	Temporary Rock Silt Check Type-B	
1634.01	Temporary Rock Sediment Dam Type-A	
1634.02	Temporary Rock Sediment Dam Type-B	
1635.01	Rock Pipe Inlet Sediment Trap Type-A	
1635.02	Rock Pipe Inlet Sediment Trap Type-B	
1636.01	Rock Silt Screen	
1630.04	Stilling Basin	
	Rock Inlet Sediment Trap:	
1632.01	Type A	A OR A
1632.02	Type B	B OR B
1632.03	Type C	C OR C
	Wattle	

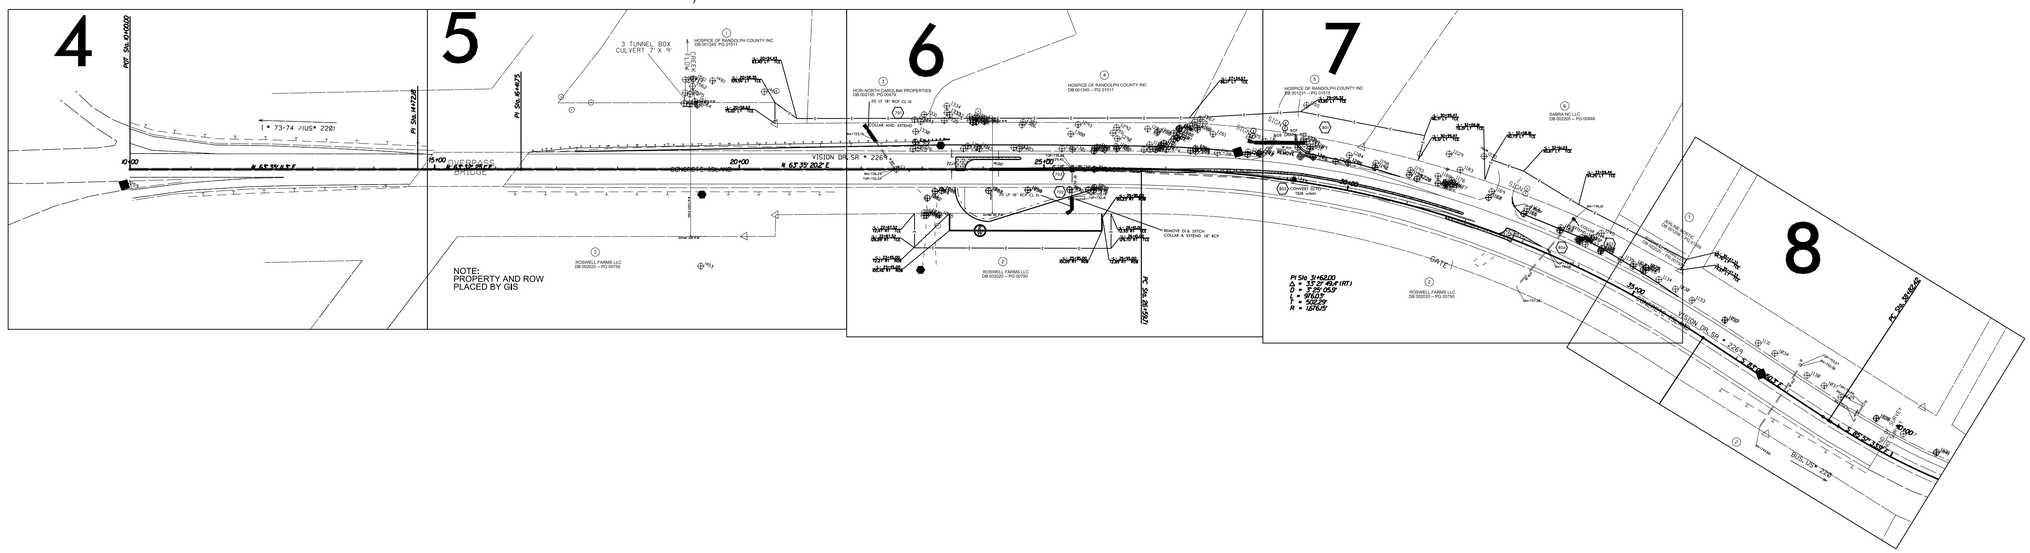

Prepared By:
Greg S.Davis,PE
Level III A #3088
December 31,2017

PROJECT CONTACTS:
District Engineer Jeff Loflin,PE
Design & Construct Engineer Greg S.Davis,PE
Resident Engineer Reuben Blakley,PE

PROJECT LENGTH
0.57 mi.

Prepared in the Office of:
DIVISION EIGHT
DIVISION DESIGN & CONSTRUCT UNIT
902 N Sandhills Blvd.
PO Box 1067
Aberdeen, 28315

2012 STANDARD SPECIFICATIONS

Roadway Standard Drawings

The following roadway <u>english</u> standards as appear in "Roadway Standard Drawings"– Roadway Design Unit – N. C. Department of Transportation – Raleigh, N. C., dated January 17, 2012 and the latest revison thereto are applicable to this project and by reference hereby are considered a part of these plans.

1605.01	Temporary Silt Fence	1632.01	Rock Inlet Sediment Trap Type A
1606.01	Special Sediment Control Fence	1632.03	Rock Inlet Sediment Trap Type C
1622.01	Temporary Berms and Slope Drains	1633.01	Temporary Rock Silt Check Type A
1630.01	Riser Basin	1633.02	Temporary Rock Silt Check Type B
1630.02	Silt Basin Type B	1634.01	Temporary Rock Sediment Dam Type A
1630.03	Temporary Silt Ditch	1634.02	Temporary Rock Sediment Dam Type B
1630.04	Stilling Basin	1635.01	Rock Pipe Inlet Sediment Trap Type A
1630.05	Temporary Diversion	1636.01	Rock Silt Screen

WBS ELEMENT 44161 PROJECT: SR 2269 (VISION DRIVE)

09/08/99

20-FEB-2015 15:56
Z:\rdy\randolph\sr_2269\vision_dr\psh\ecp\SR2269_ECP_tsh.dgn
gsdavis AT D8CAD-270410