PROJECT REFERENCE NO.	SHEET NO.
44161	EC-6
R/W SHEET NO.	

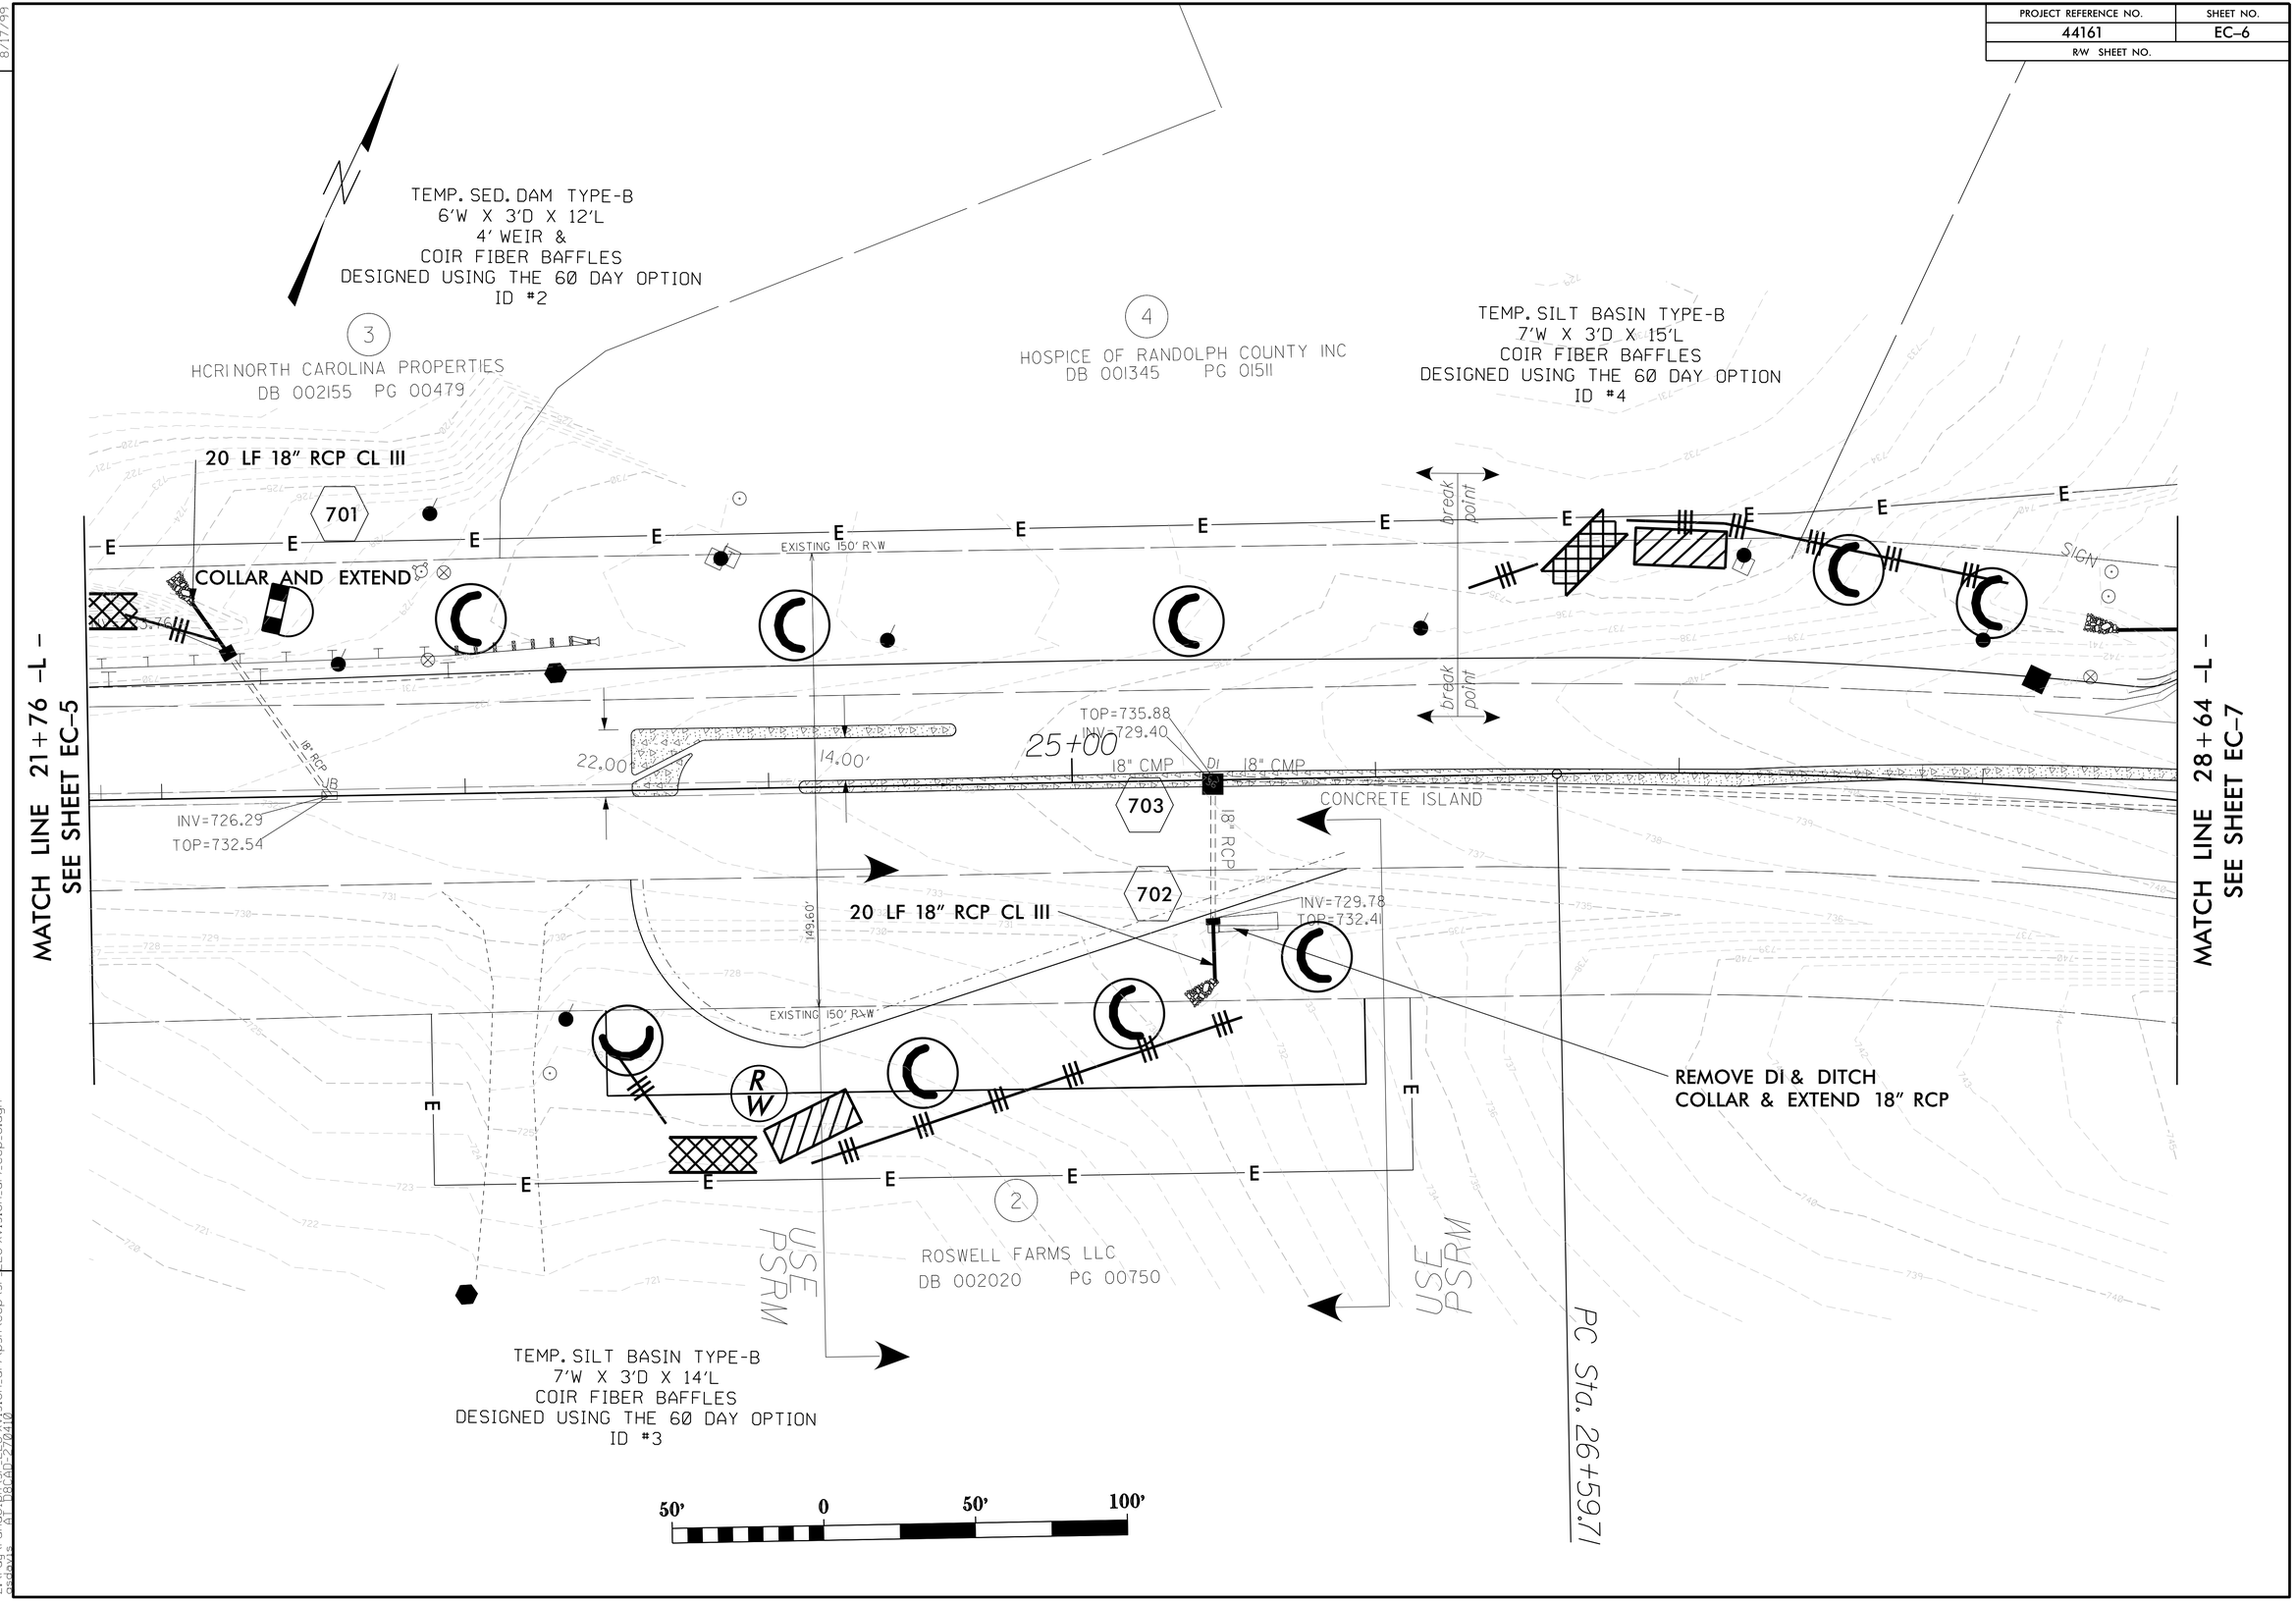

REVISIONS

8/17/99

26-FEB-2015 17:07
s:\pdb\projects\
sr_2269\vision_dr\path\ecp\sr_2269\vision_dr\ecp_6.dgn
pedavis AT R&DAT-270410