PROJECT REFERENCE NO.	SHEET NO.
44161	EC-5
R/W SHEET NO.	

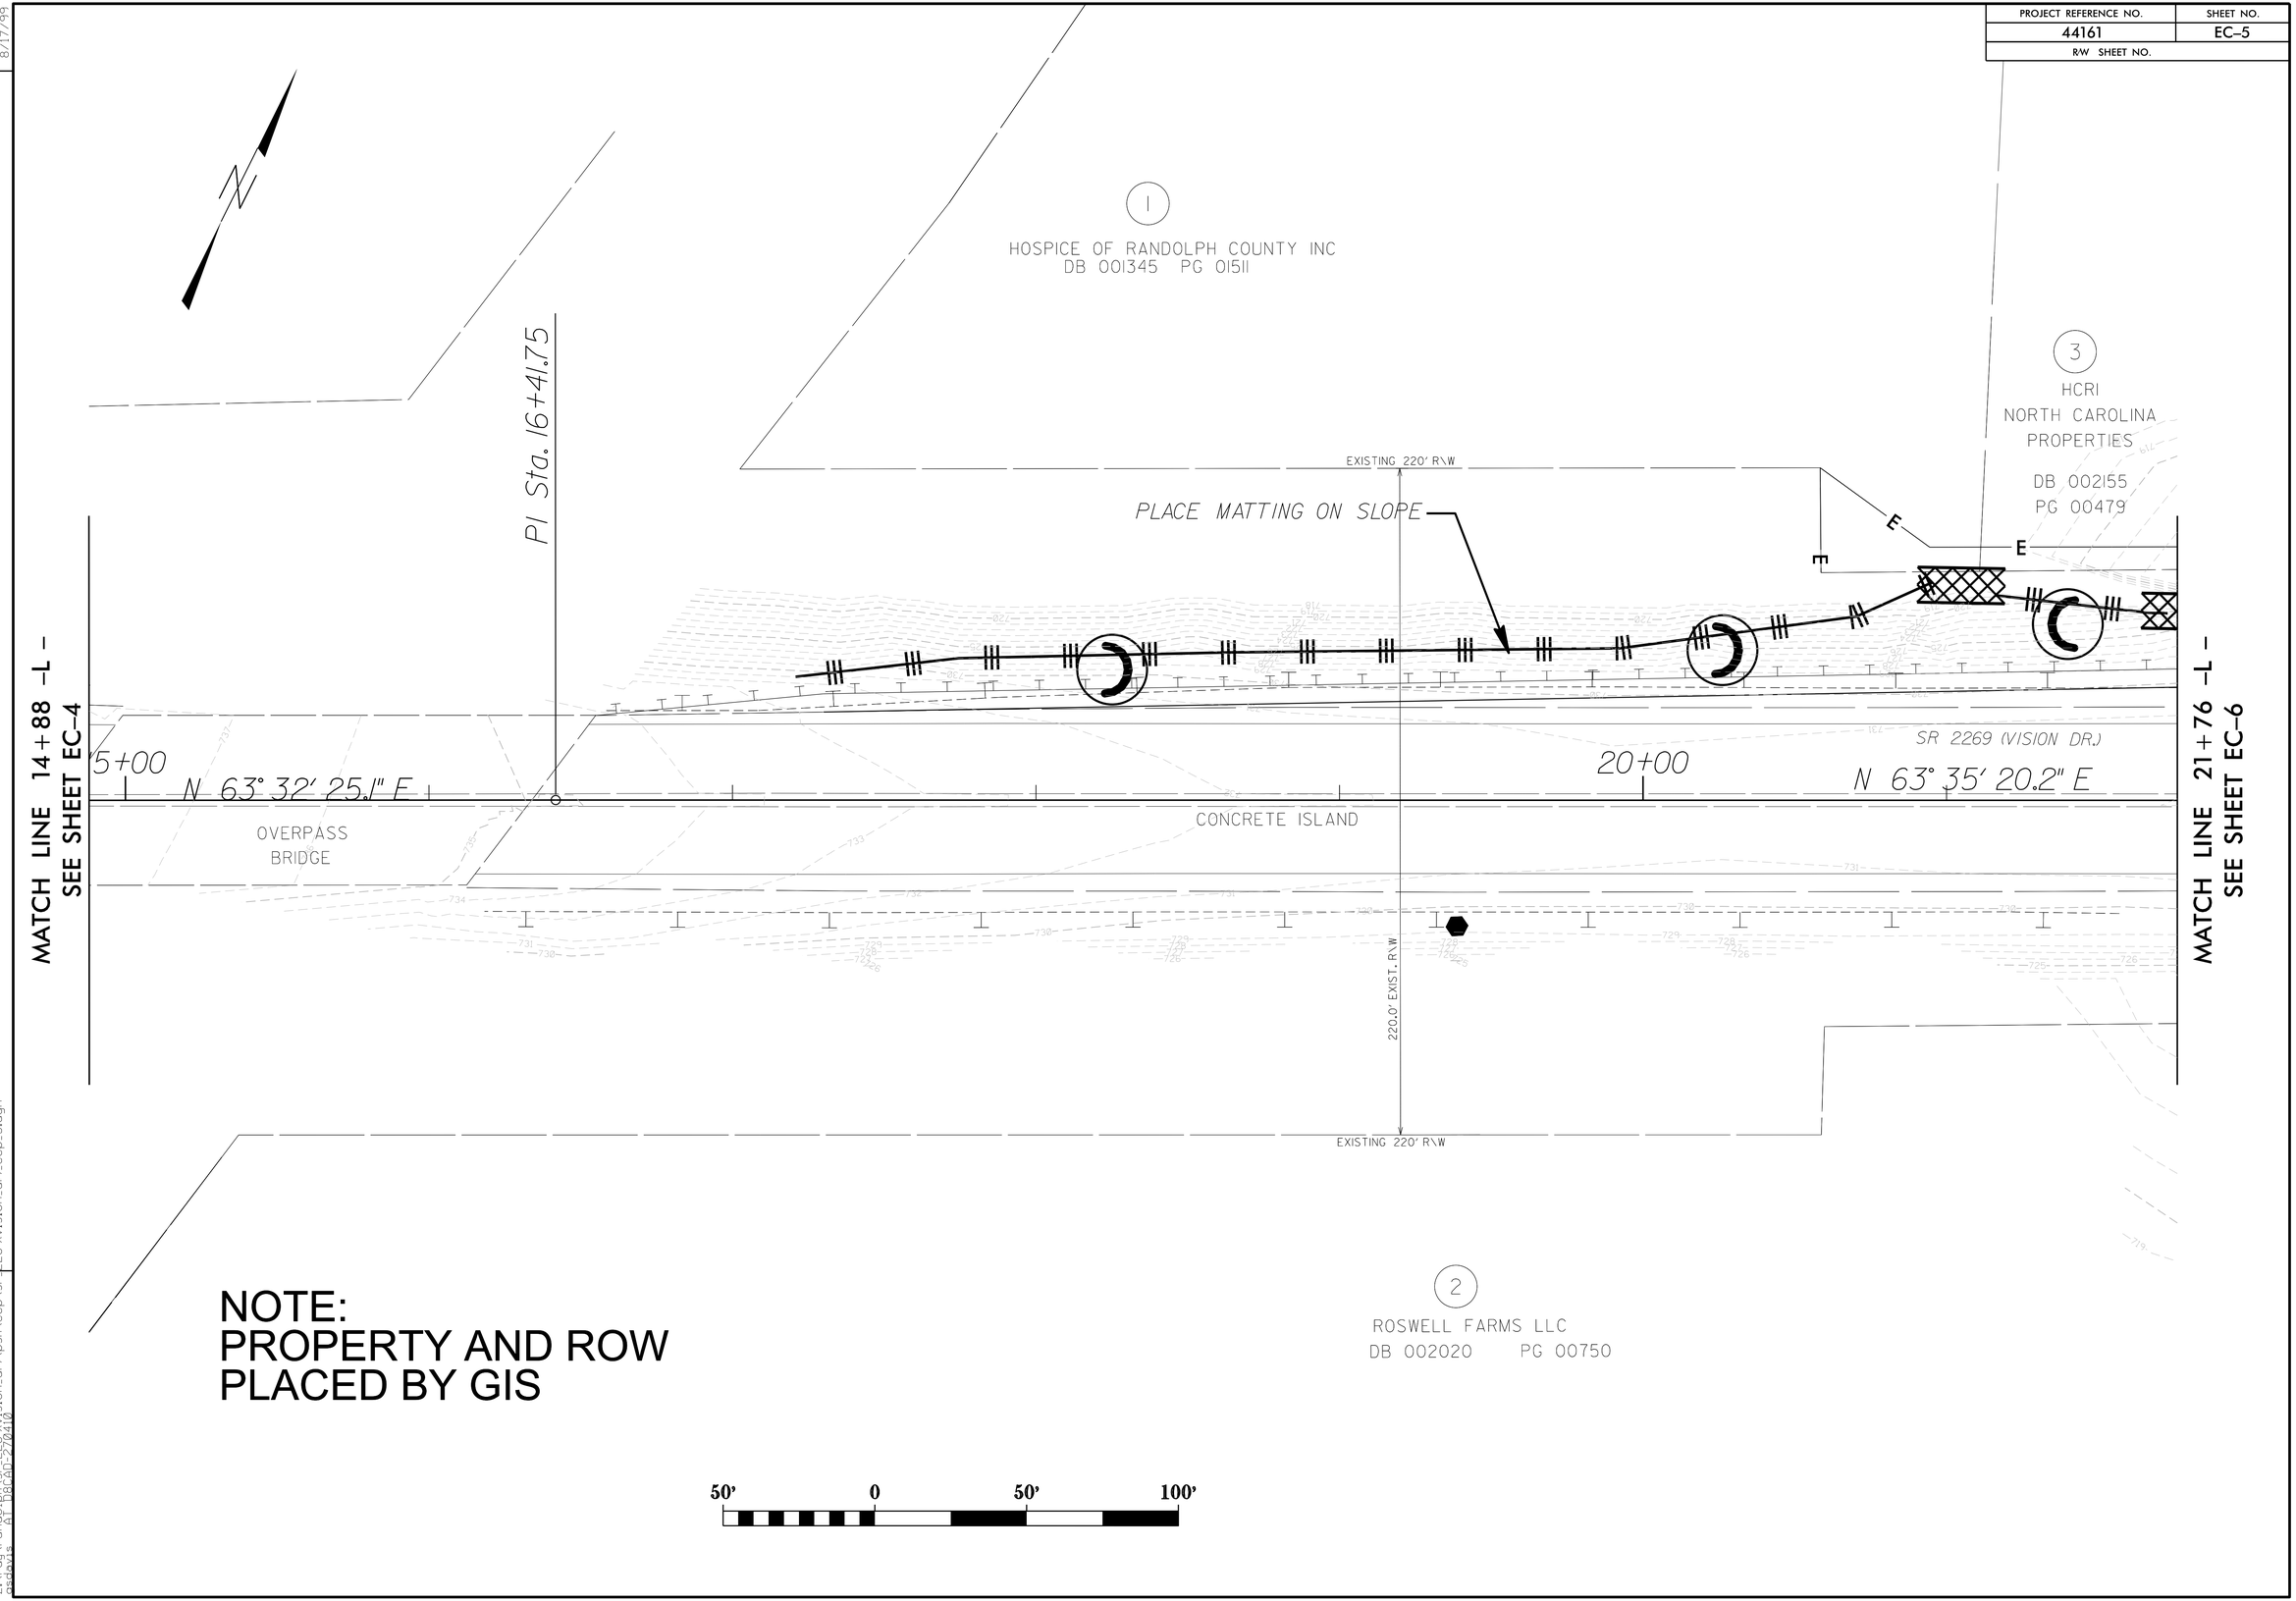

NOTE:
PROPERTY AND ROW
PLACED BY GIS

REVISIONS

8/17/99

18-FEB-2015 16:28
C:\Projects\vision_dr\psh\ecp\sr_2269(vision_dr)ecp_5.dgn
rsdavis AT TRAND-270410