PROJECT REFERENCE NO.	SHEET NO.
44161	EC-7
R/W SHEET NO.	

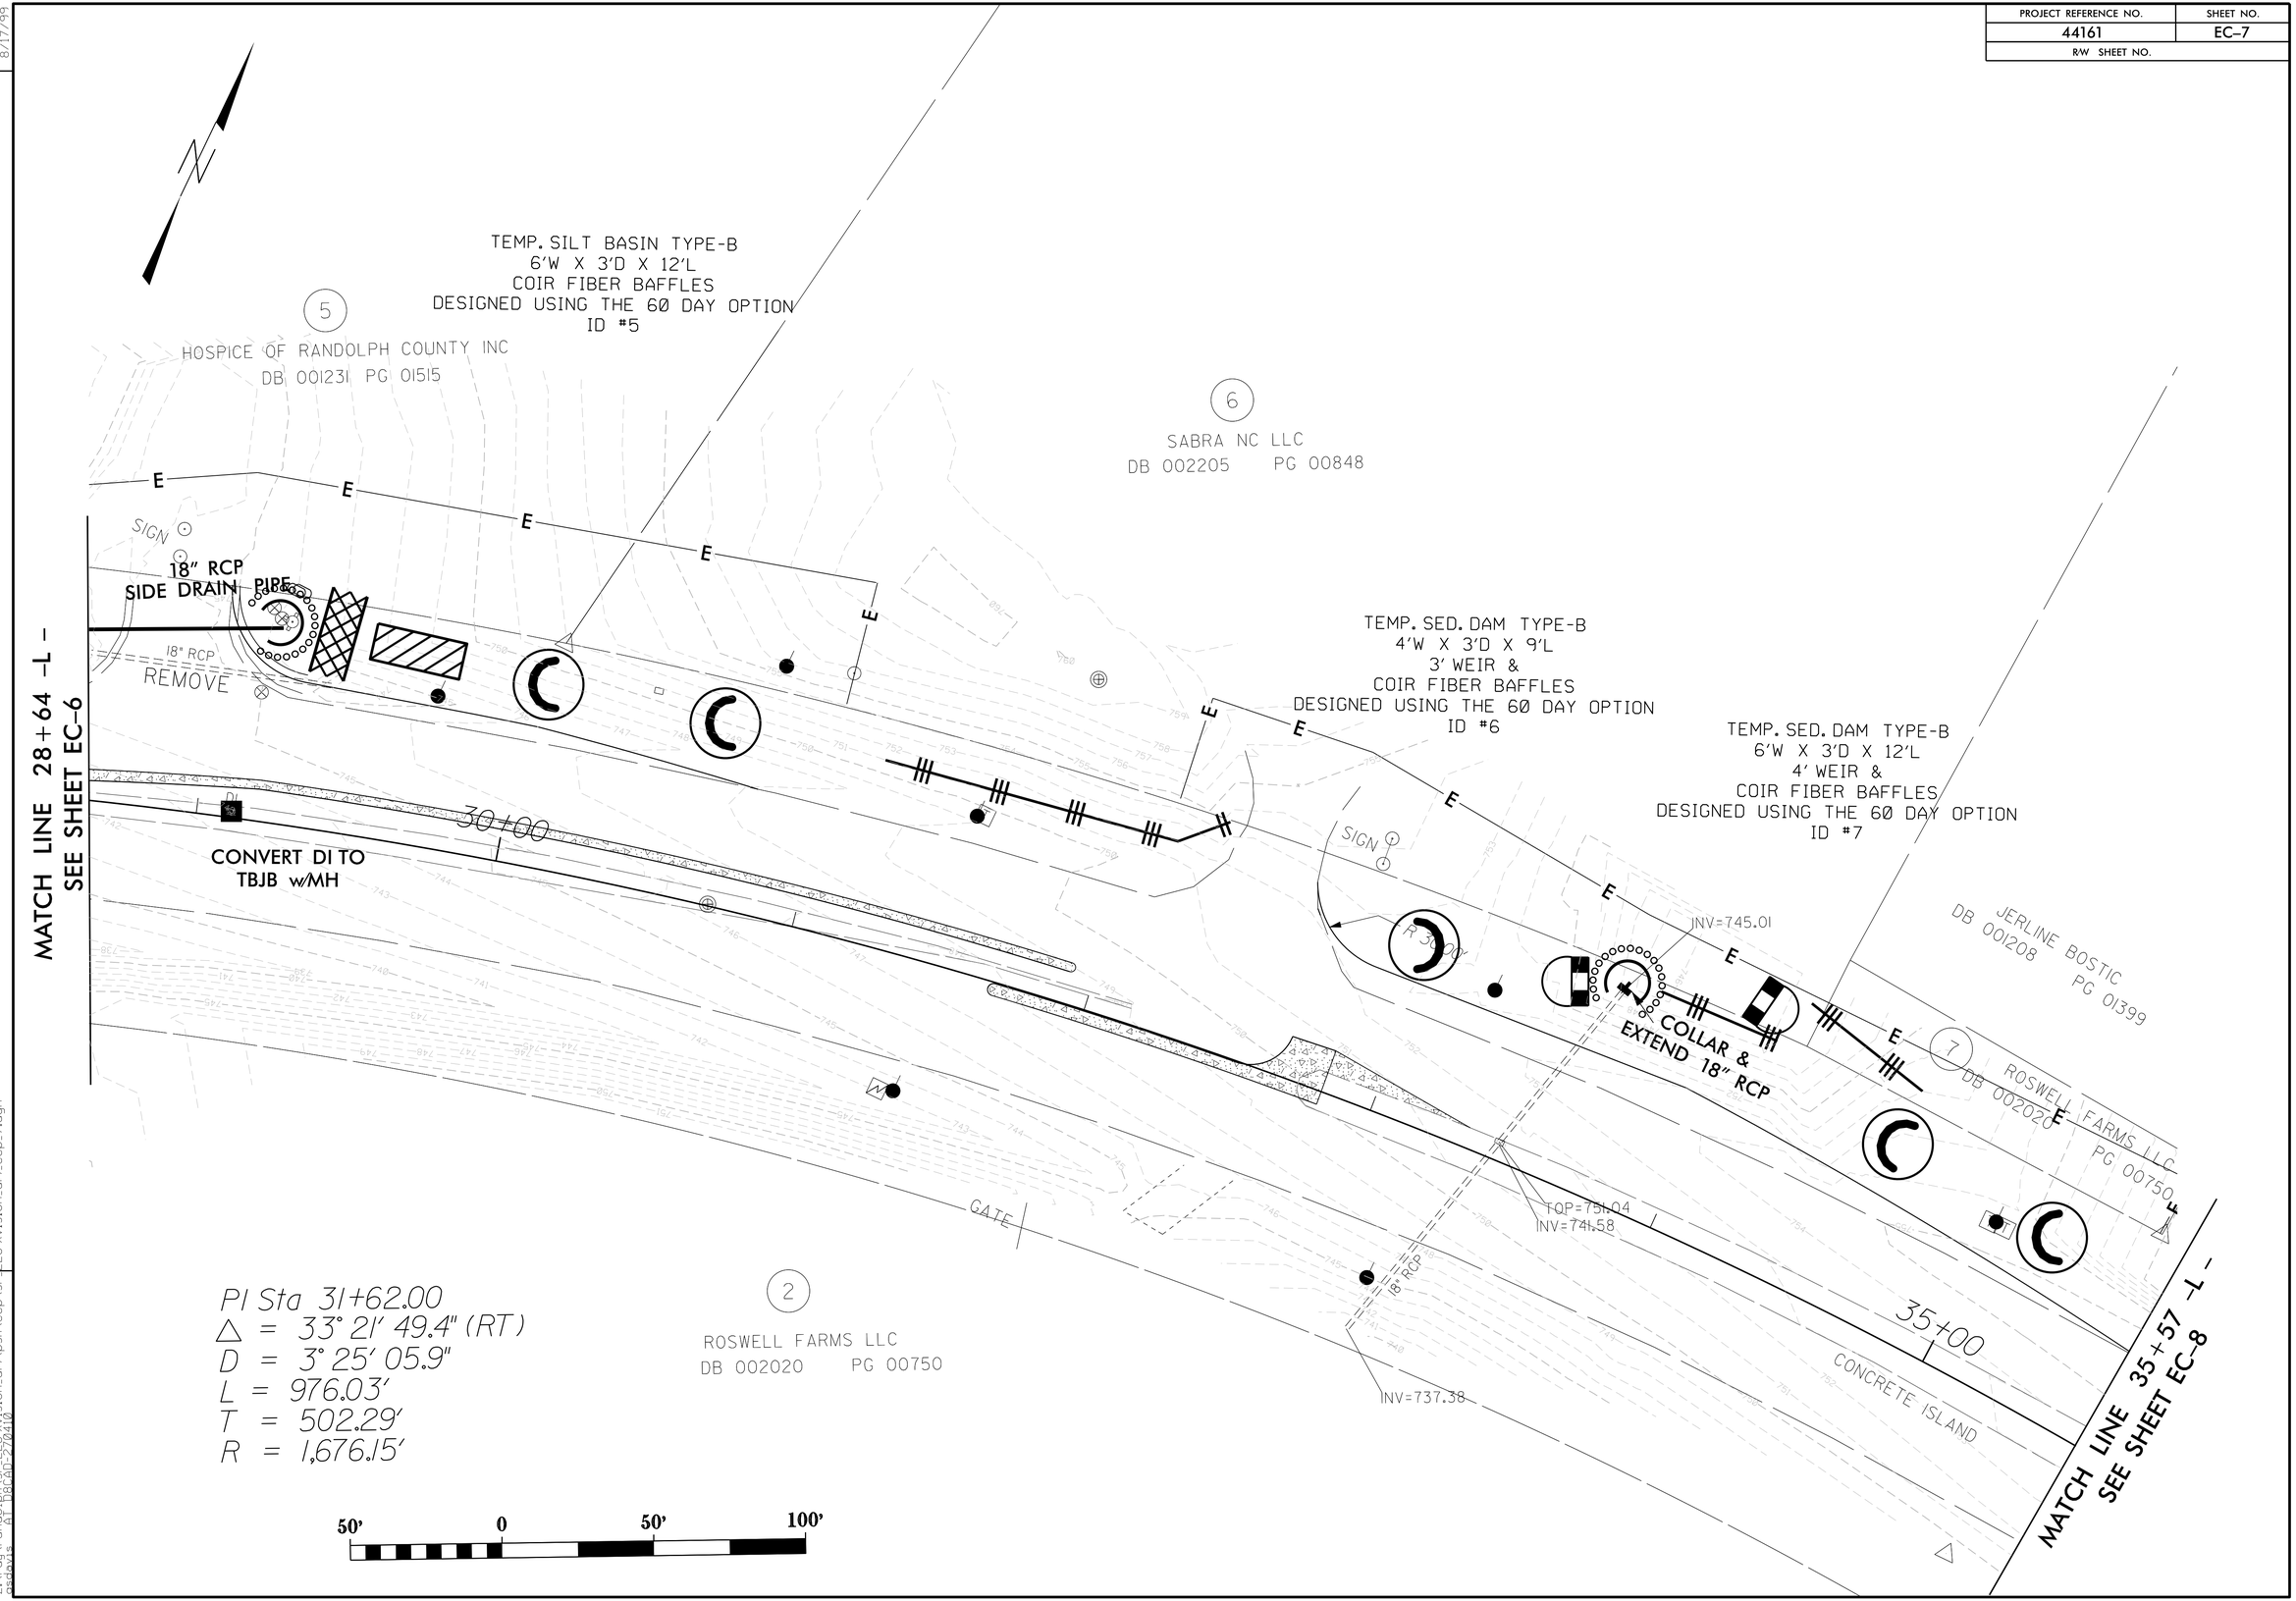

REVISIONS

8/17/99

18-FEB-2015 16:29
c:\pwworking\01\d0\ser2269\vision.dr1\psh\ecp\ser2269\vision.dr1_ecp_7.dgn
AT PROJ 270410
psh