PROJECT REFERENCE NO.	SHEET NO.
44161	EC-8
R/W SHEET NO.	

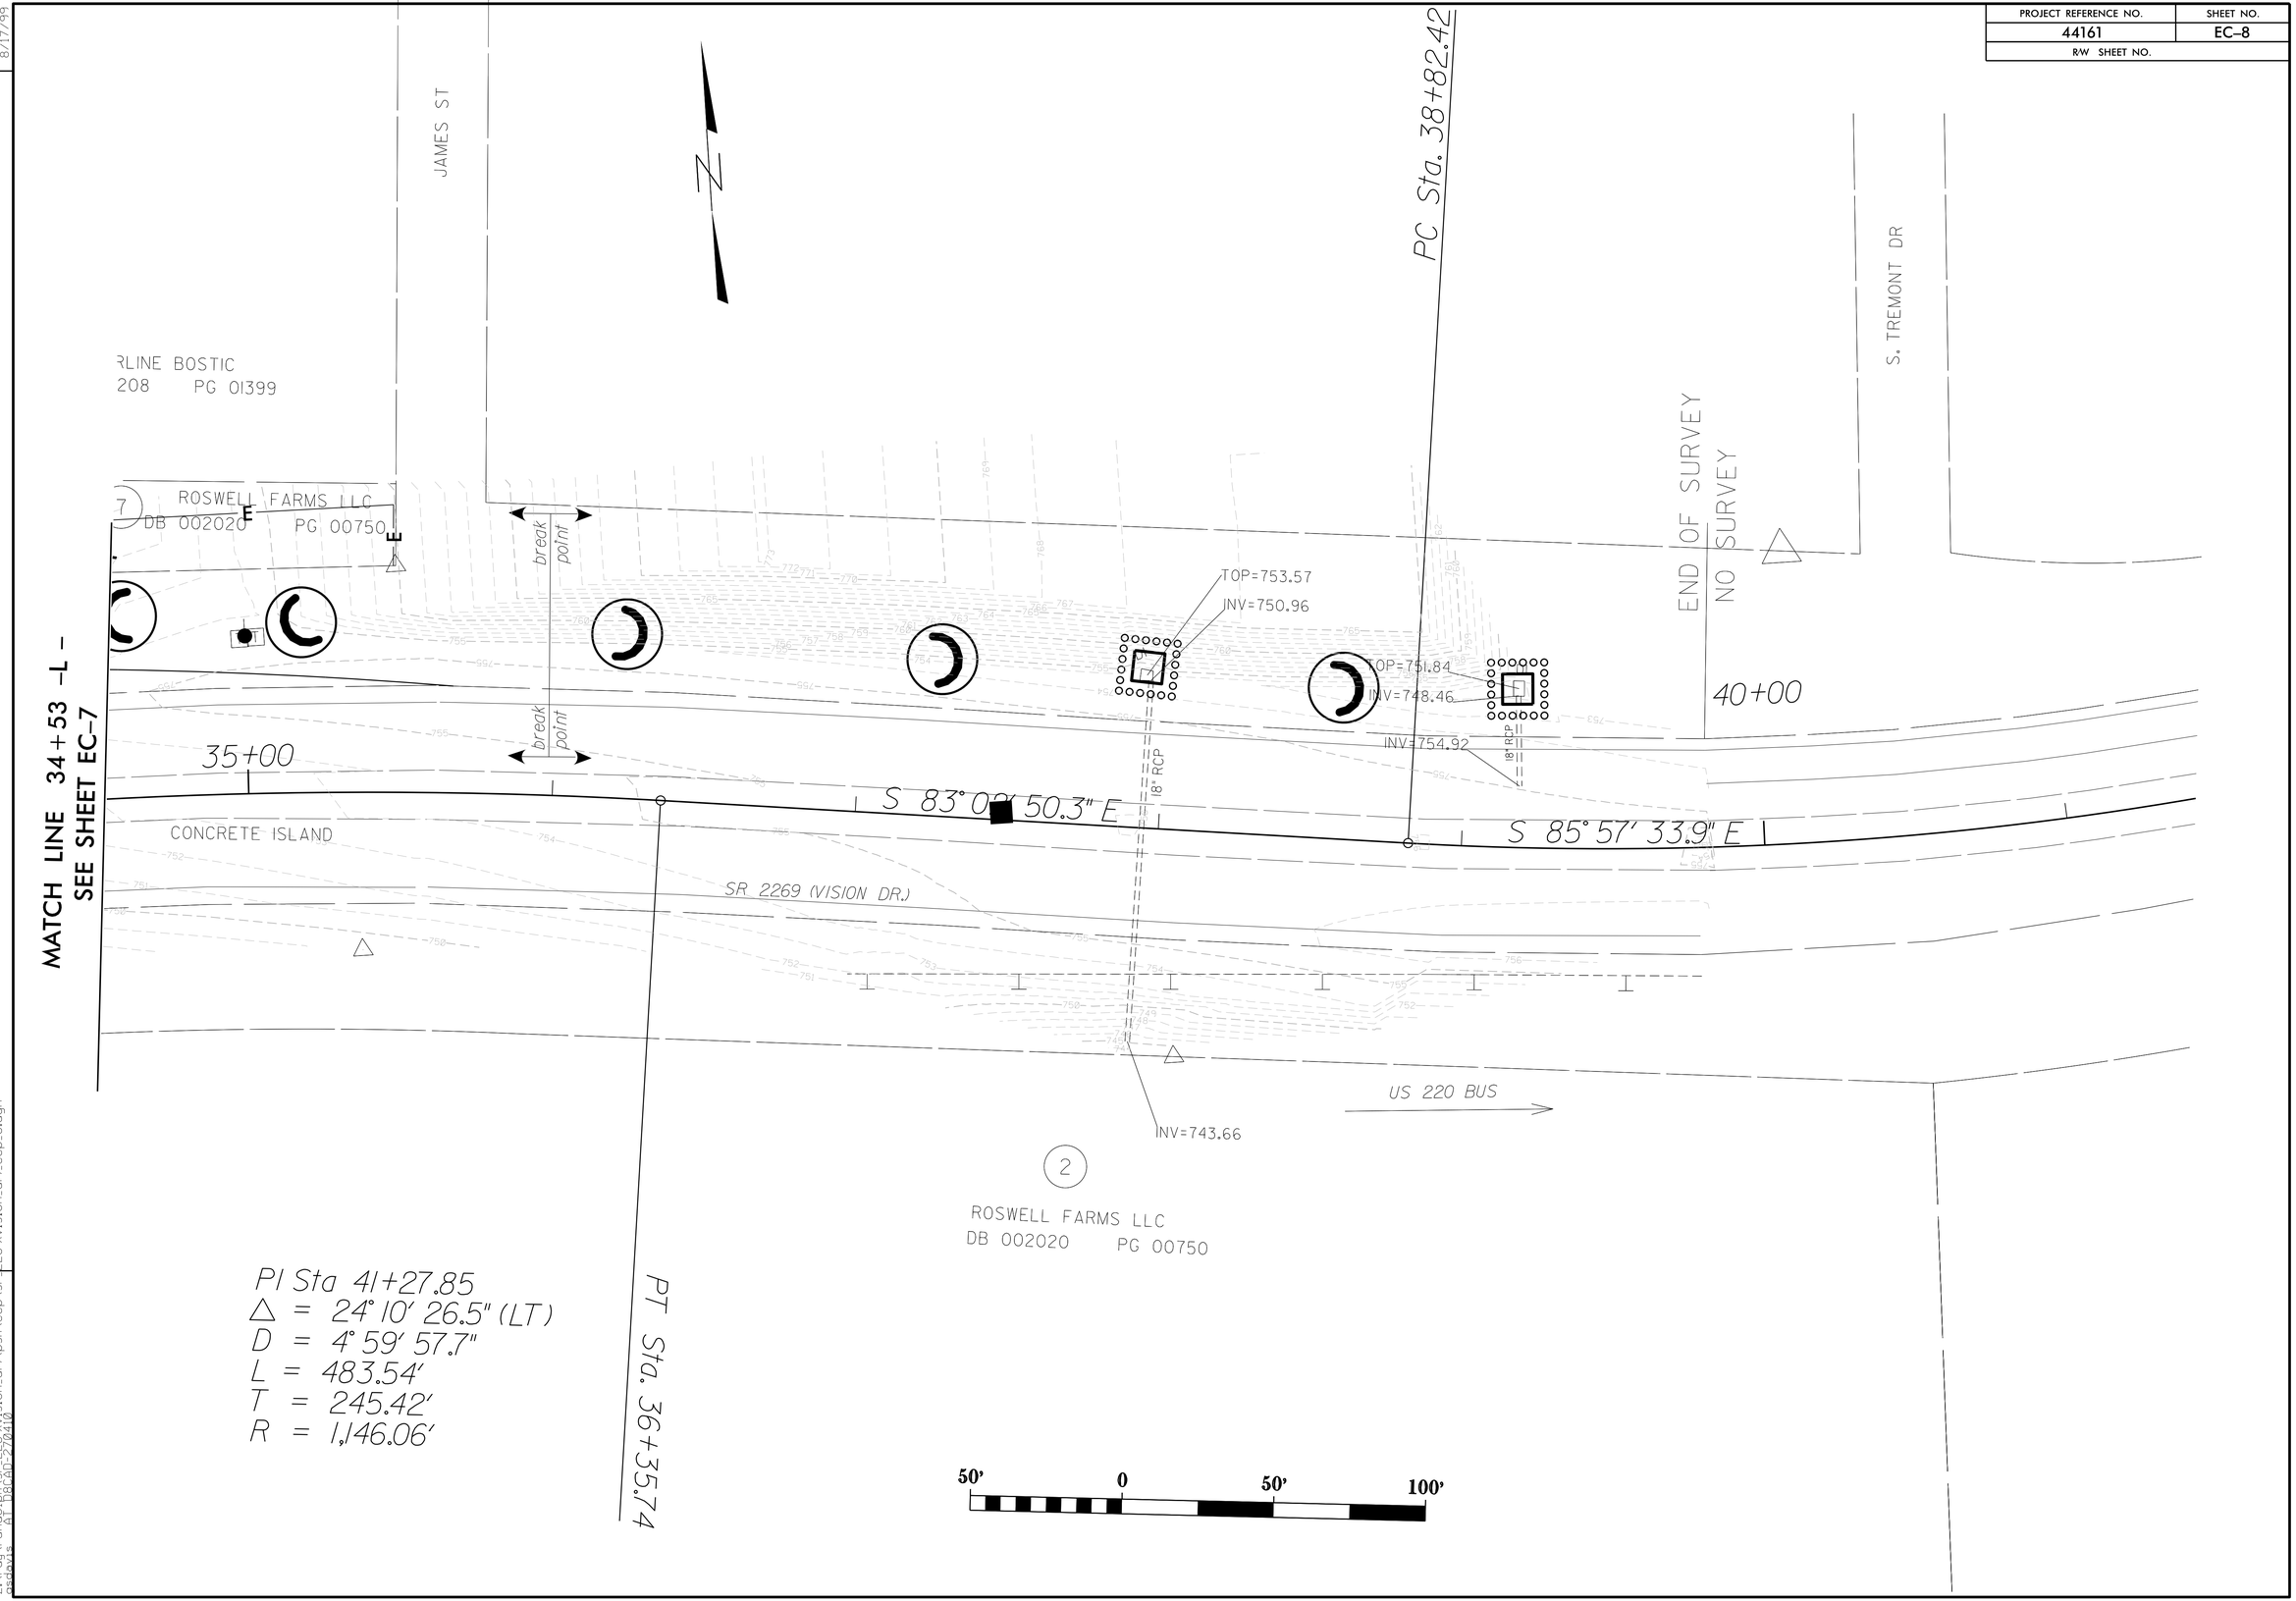

REVISIONS

8/17/99

18-FEB-2015 16:29
c:\pwworking\d0044161\ec\ec_2269(vision_dr)\path\ecp\sr_2269(vision_dr)_ecp_8.dgn
rsdavis AT T8ROAD-270410