PROJECT REFERENCE NO.	SHEET NO.
EB-3314F	4
R/W SHEET NO.	

DocuSigned by:
Greg S. Davis
33D47B5FD78F4A8...

NORTH CAROLINA PROFESSIONAL SEAL 26930 ENGINEER GREG S. DAVIS

1/13/2015

DIVISION DESIGN / CONSTRUCT ENGINEER

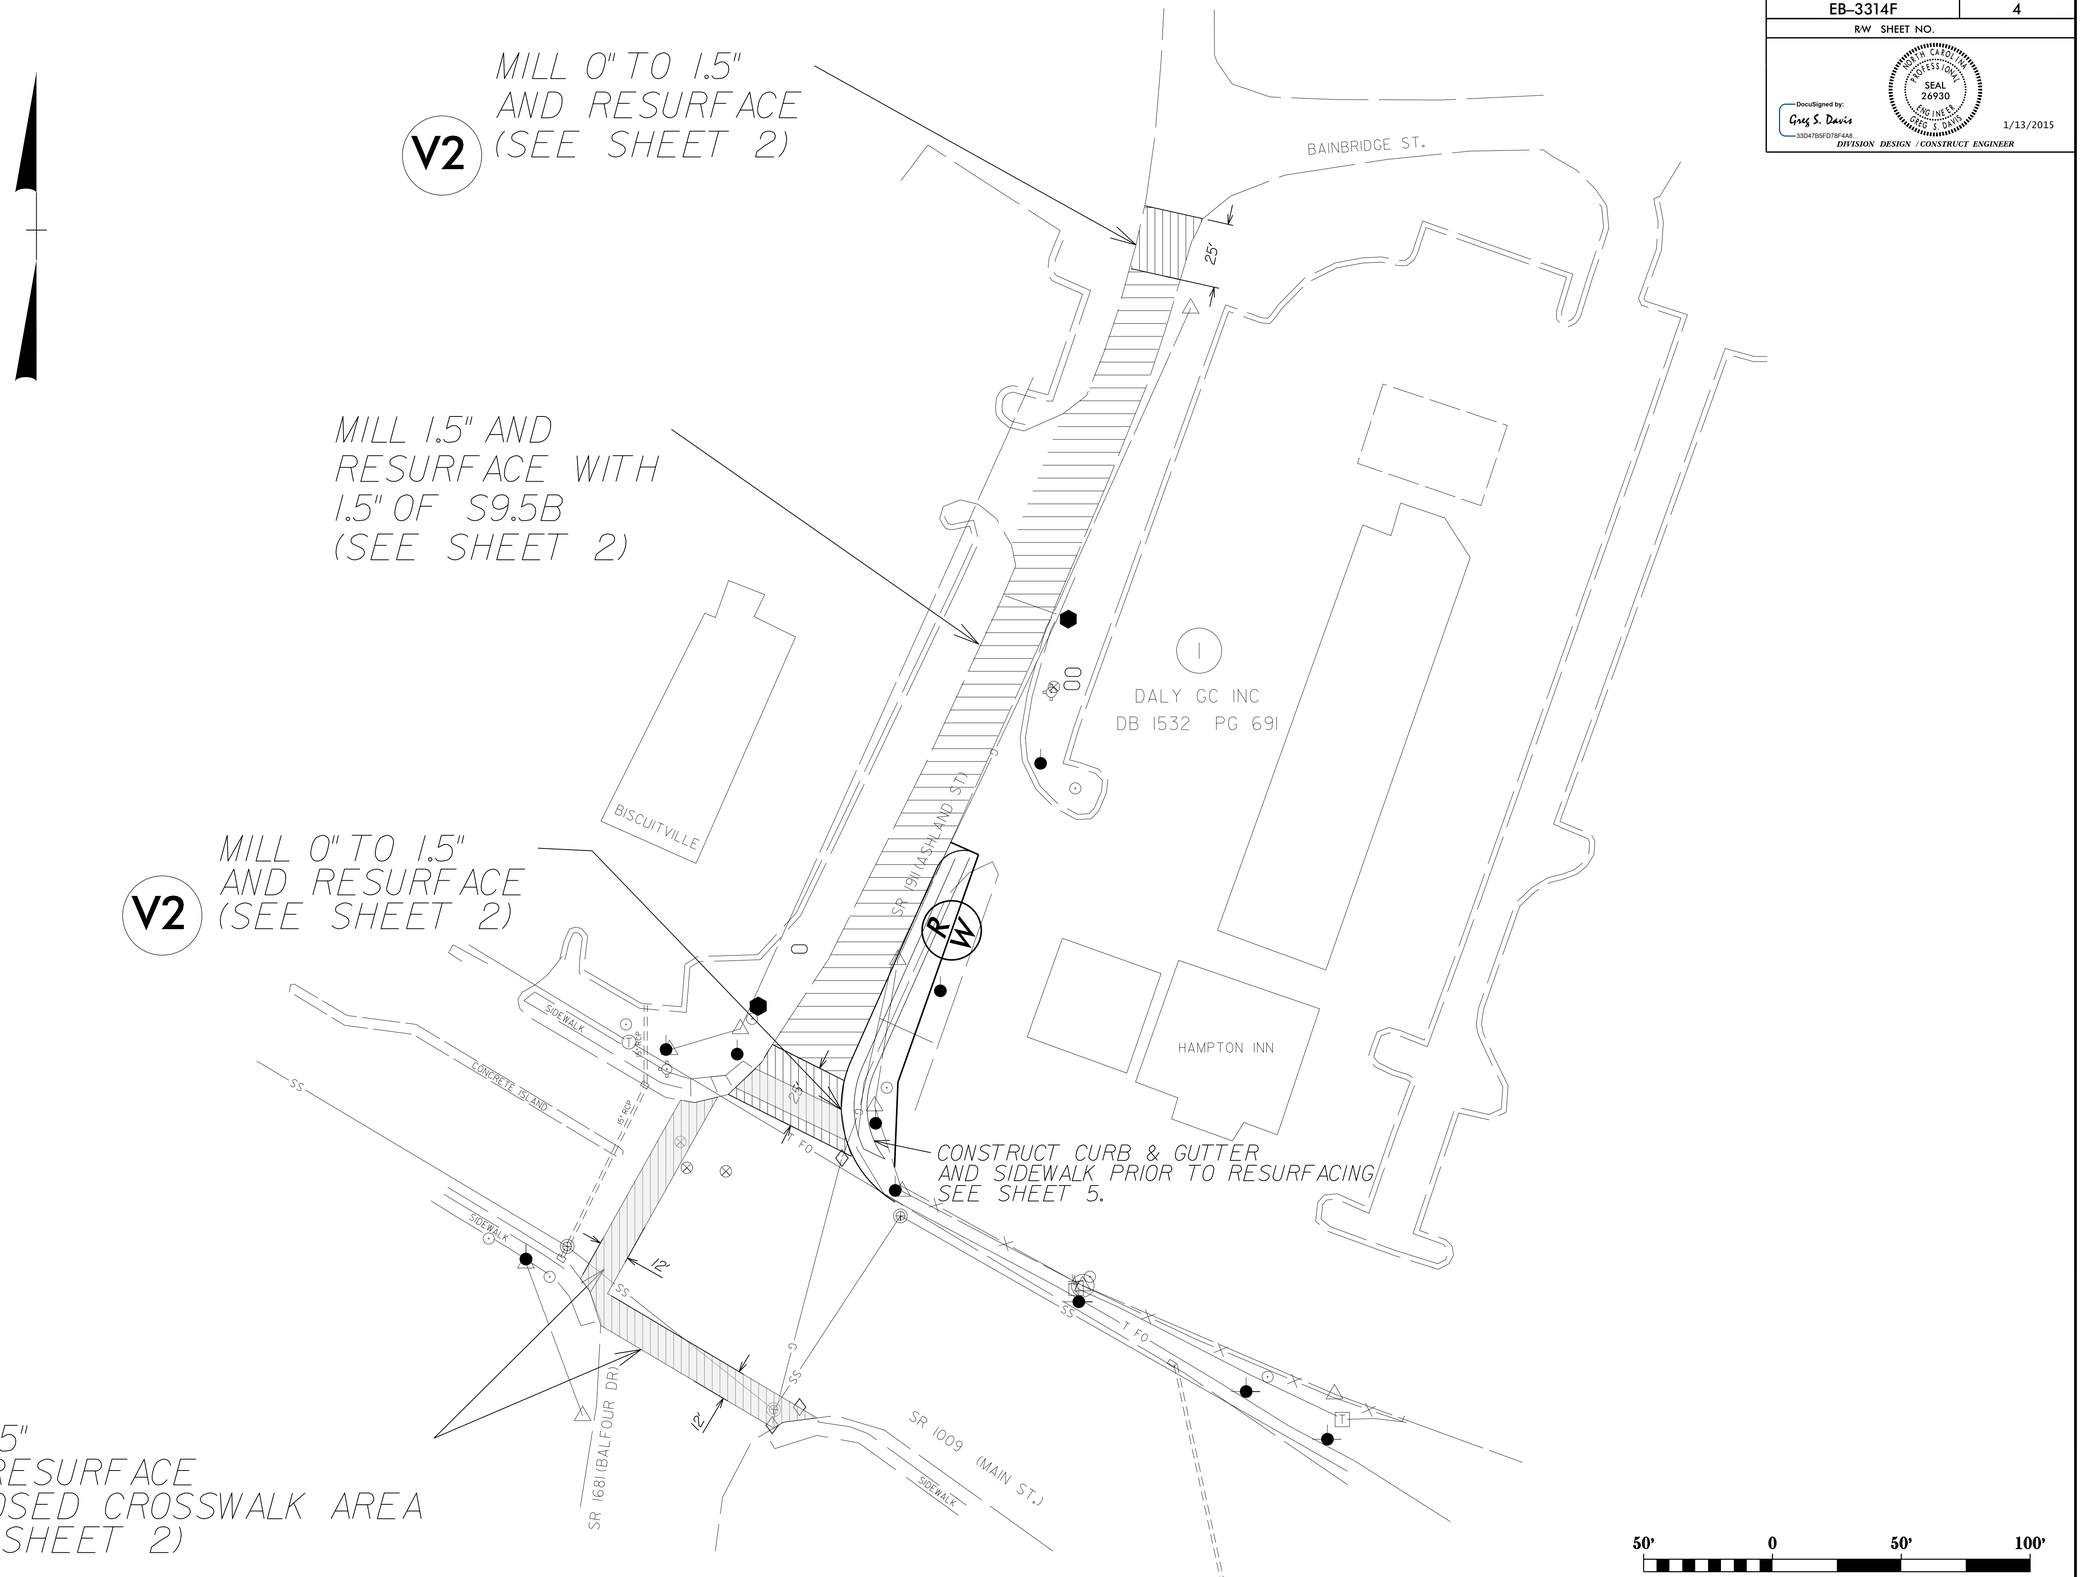

REVISIONS

8/17/99

13-JAN-2015 17:05
z:\projects\Ashlandrd_US311_Pedestrian Crossing\psh\EB-3314F_psh.dgn
AT PBCAD 22.02.10
psbolys