PROJECT REFERENCE NO.	SHEET NO.
EB-3314F	5
R/W SHEET NO.	

DocuSigned by: Greg S. Davis 33D47B5FD78F4A8...

NORTH CAROLINA PROFESSIONAL SEAL 26930 ENGINEER GREG S. DAVIS

1/13/2015

DIVISION DESIGN / CONSTRUCT ENGINEER

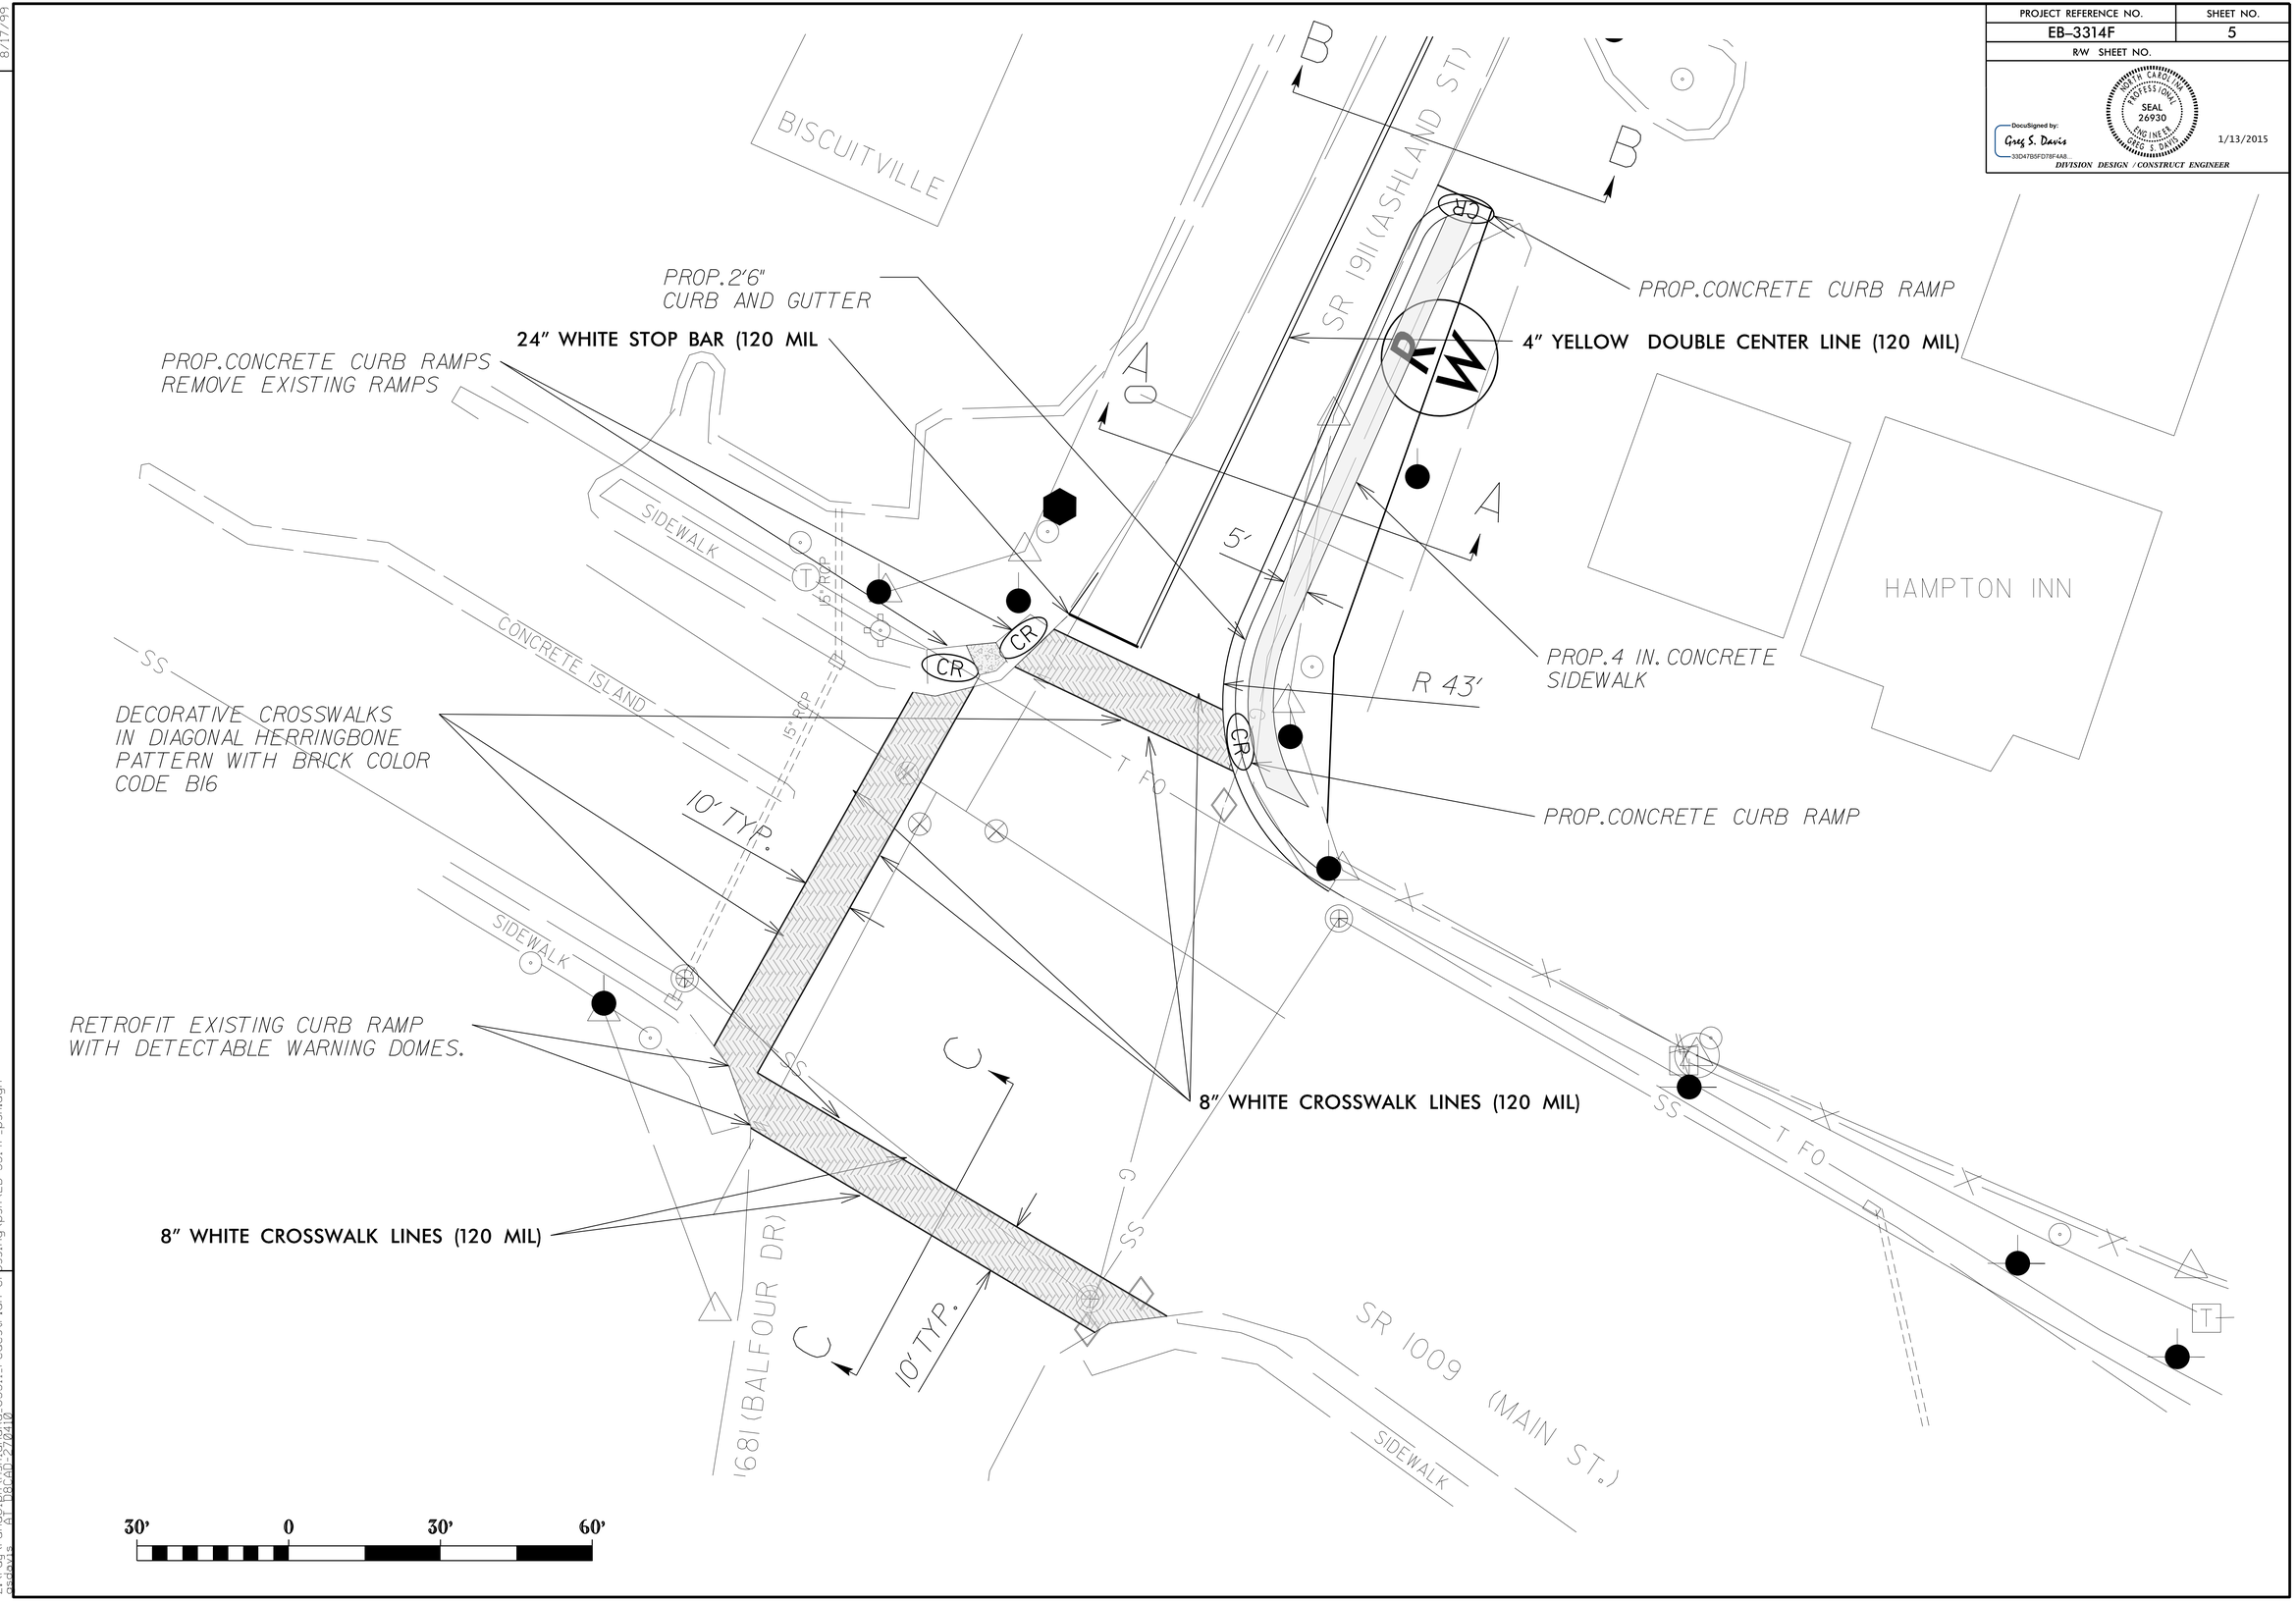

REVISIONS

8/17/99

13-JAN-2015 17:08
Z:\Projects\Ashlandrd\AshlandRd_US311_Pedestrian Crossing\psh\EB-3314F_psh.dgn
AT TRACAD 27.04.10
psh_v5