PROJECT REFERENCE NO.	SHEET NO.
SS-4908AN	8
ROADWAY DESIGN ENGINEER	HYDRAULICS ENGINEER

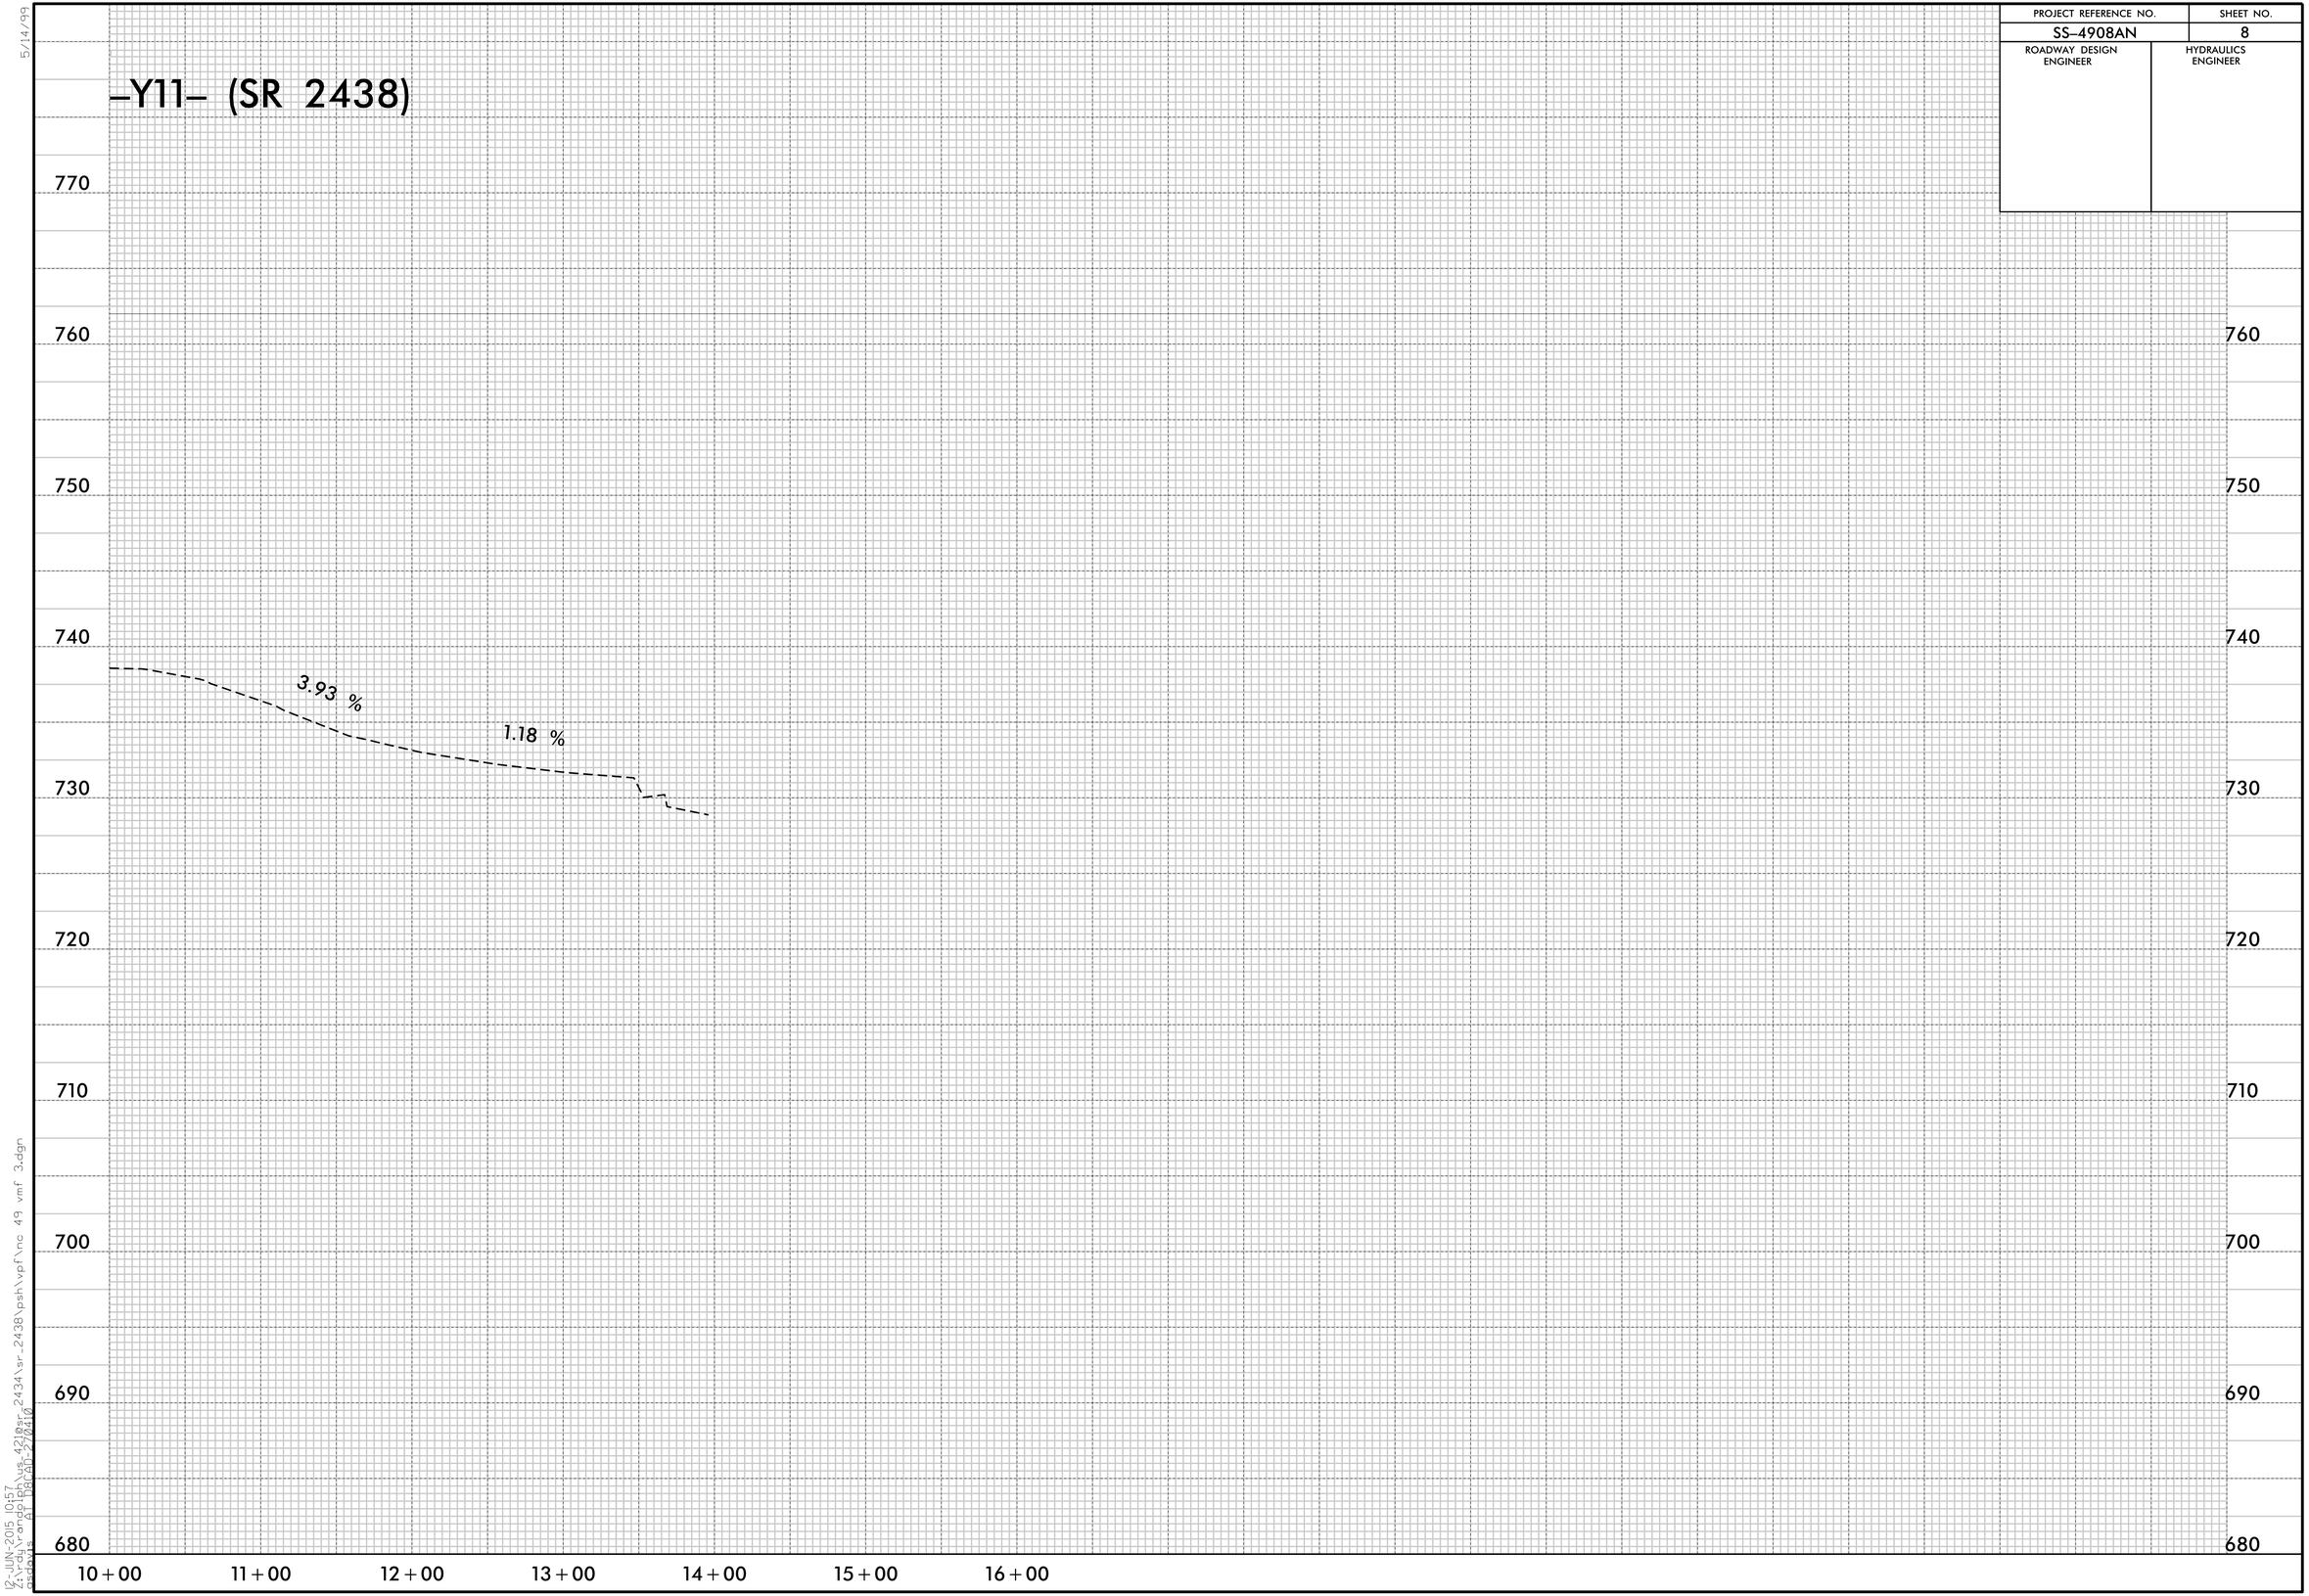

5/14/99
12-JUN-2015 10:57
c:\pwworking\d0_ad\wvs421\sr_2434\sr_2438\psh\vpf\nc 49 vmf 3.dgn
$$$$USER ATTRIBS= 27.00