PROJECT REFERENCE NO.	SHEET NO.
SS-4908AN	4
R/W SHEET NO.	

NORTH CAROLINA PROFESSIONAL SEAL 26930 ENGINEER GREG S. DAVIS

DocuSigned by: Greg S. Davis 33D47B5FD78F4A8...

6/12/2015

DIVISION DESIGN / CONSTRUCT ENGINEER

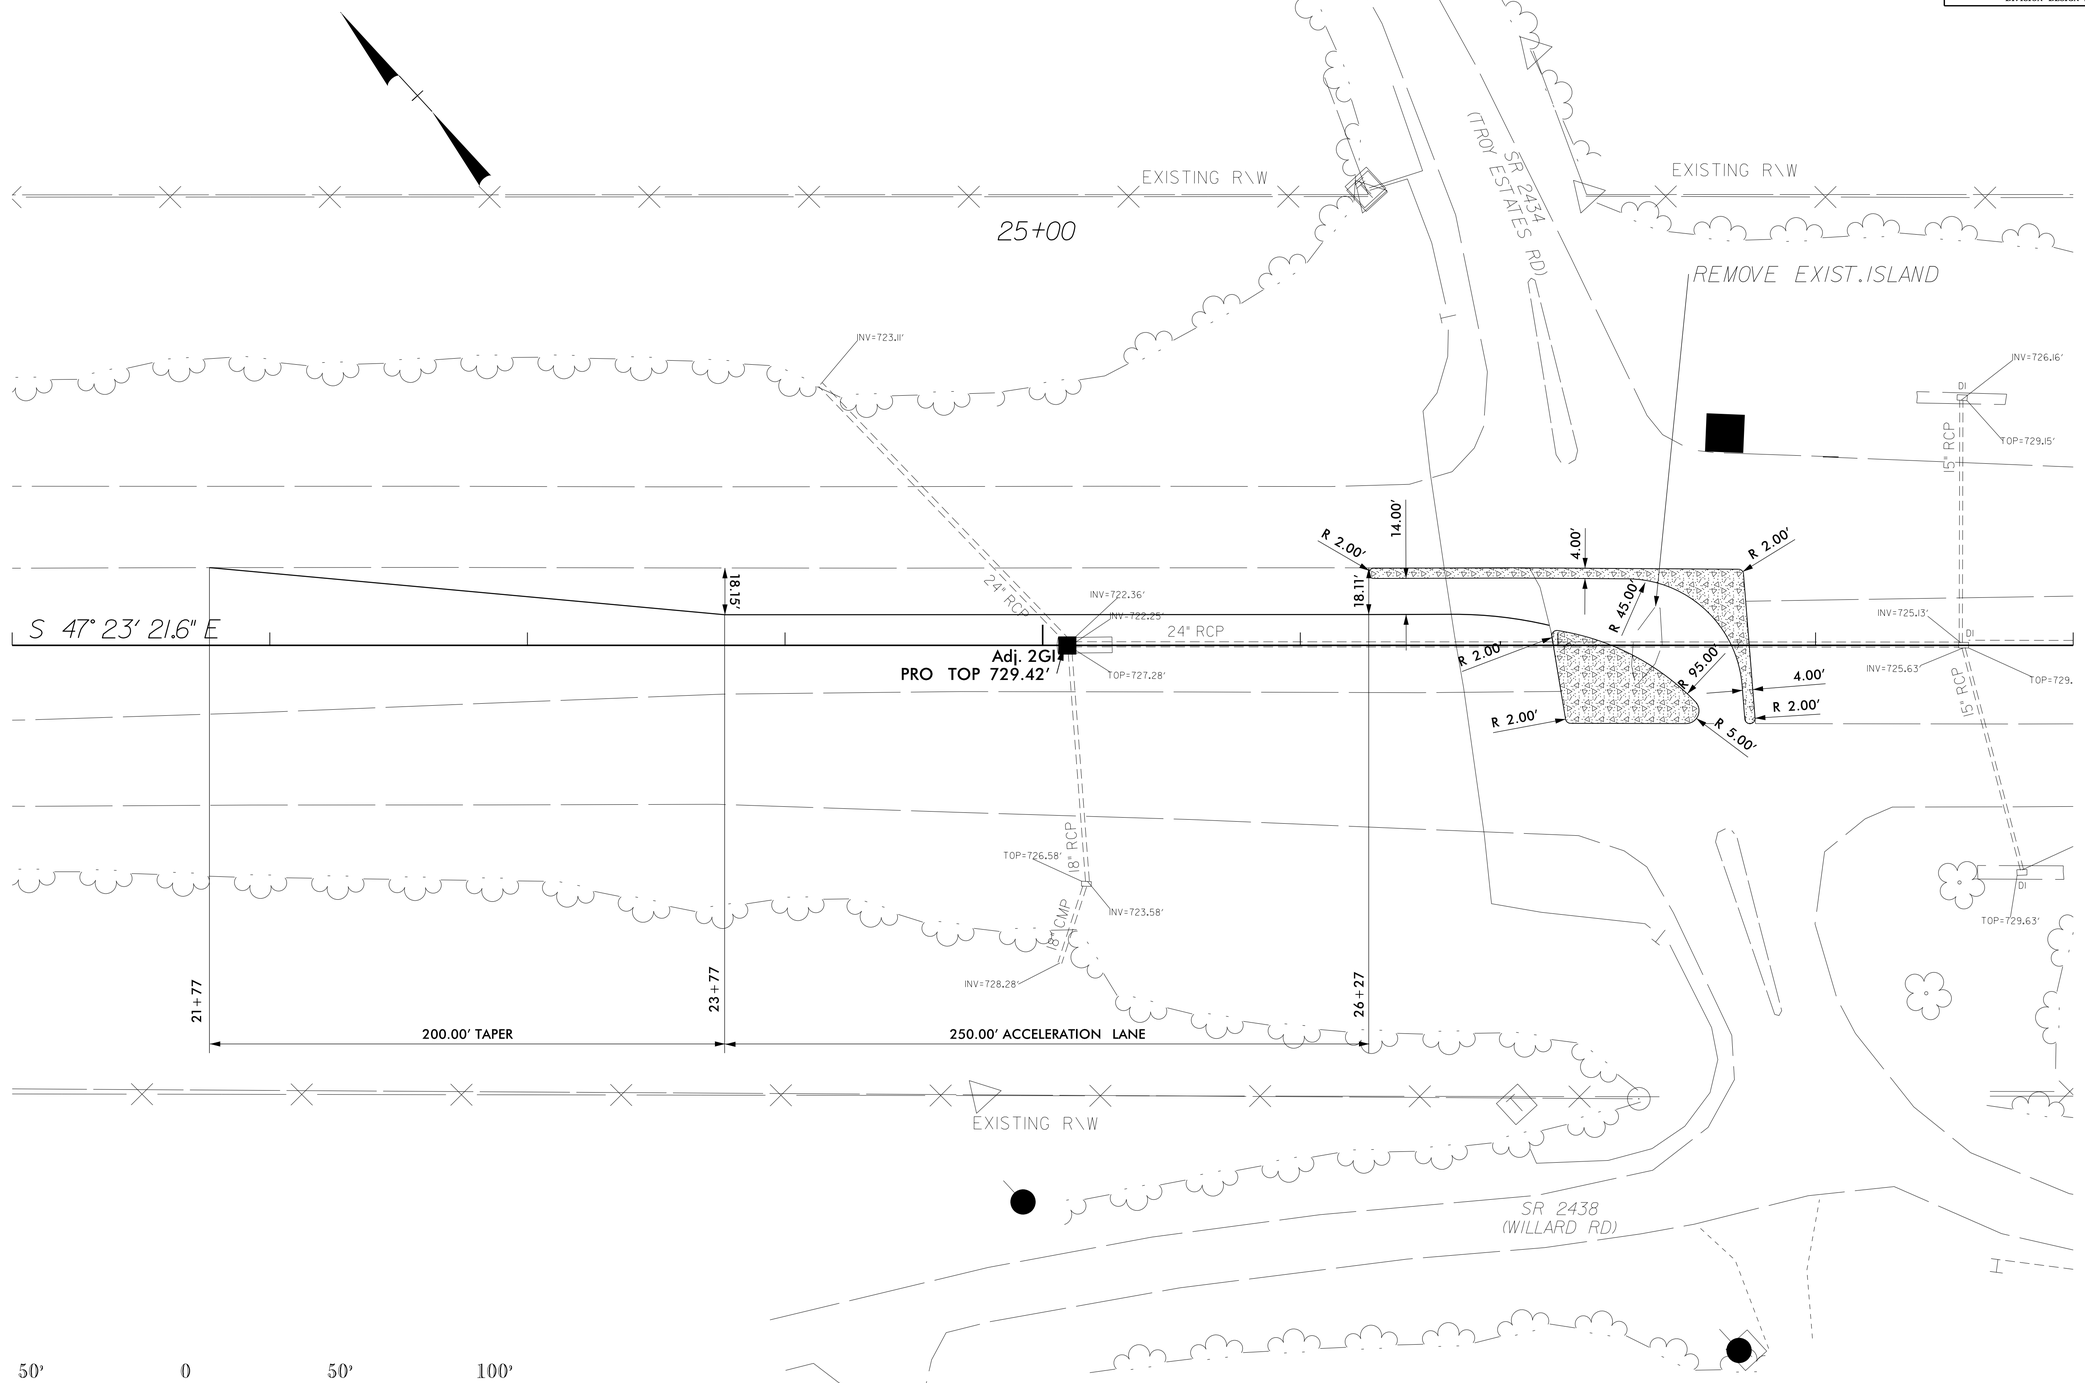

REVISIONS

8/17/99

12-JUN-2015 10:57
z:\pdb\proj\ts421sr 2434\psh\dsn\SS-4908AN_psh4.dgn
AT TRACD 27.0410
gsdavis