PROJECT REFERENCE NO.	SHEET NO.
SS-4908AN	5
R/W SHEET NO.	

NORTH CAROLINA PROFESSIONAL SEAL 26930 ENGINEER GREG S. DAVIS

DocuSigned by: Greg S. Davis 33D47B5FD78F4A8...

6/12/2015

DIVISION DESIGN / CONSTRUCT ENGINEER

REVISIONS

REMOVED WIDENING ON -Y11- LEFT

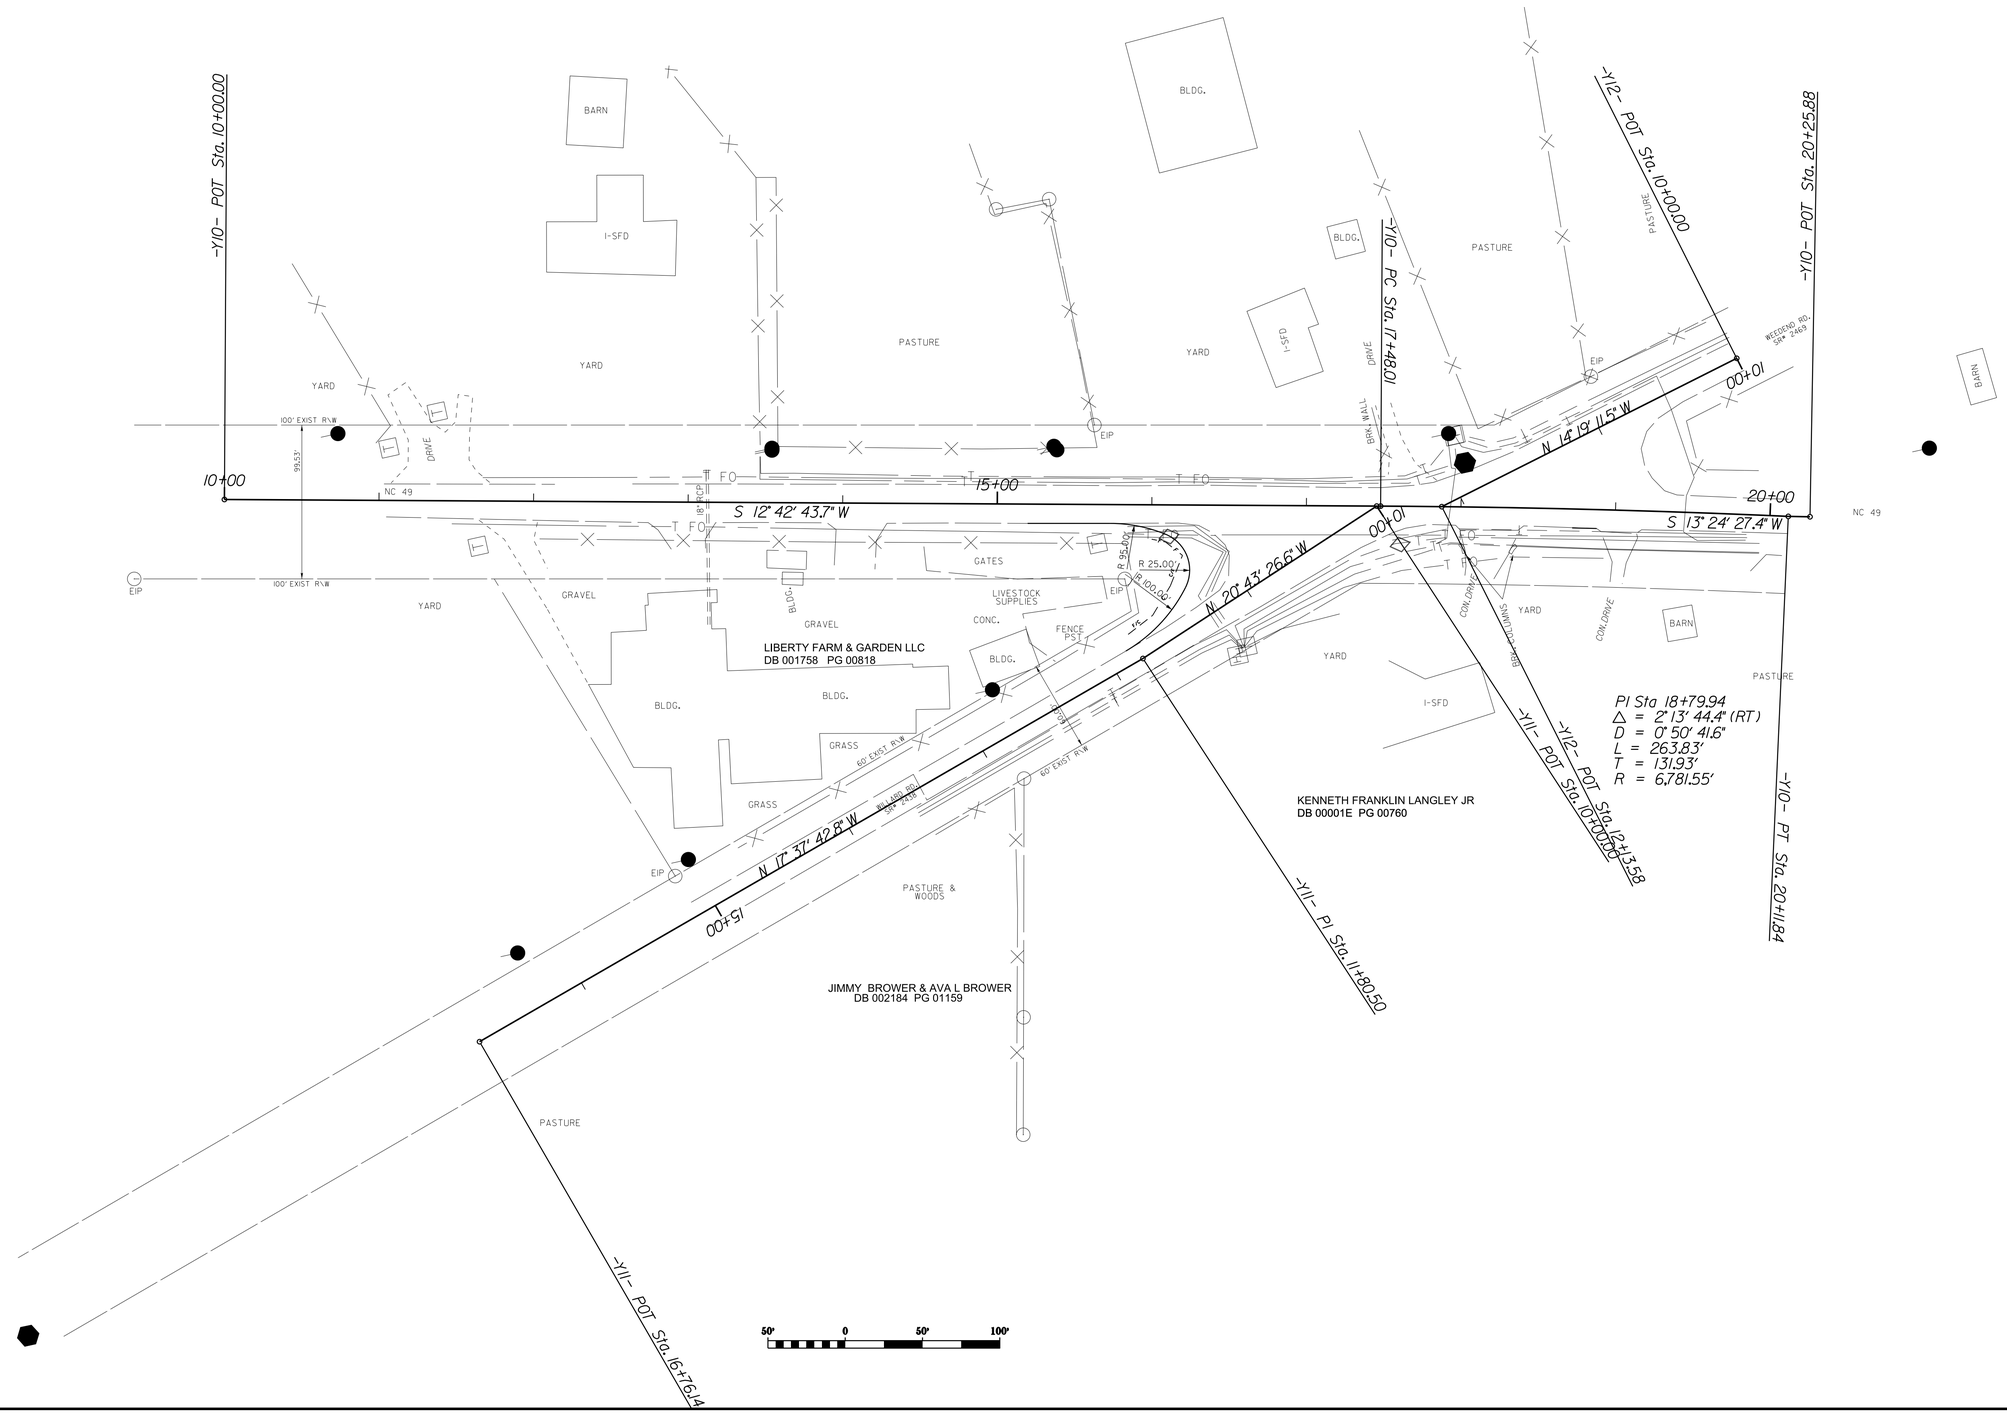

12-JUN-2015 10:57
z:\pw-workdir\us421ser_2434\sr_2438\psh\dgn\nc 49 _psh 7.dgn
ASDavis
AT DRCAD 270410