PROJECT REFERENCE NO.	SHEET NO.
SS-4908AN	7
ROADWAY DESIGN ENGINEER	HYDRAULICS ENGINEER

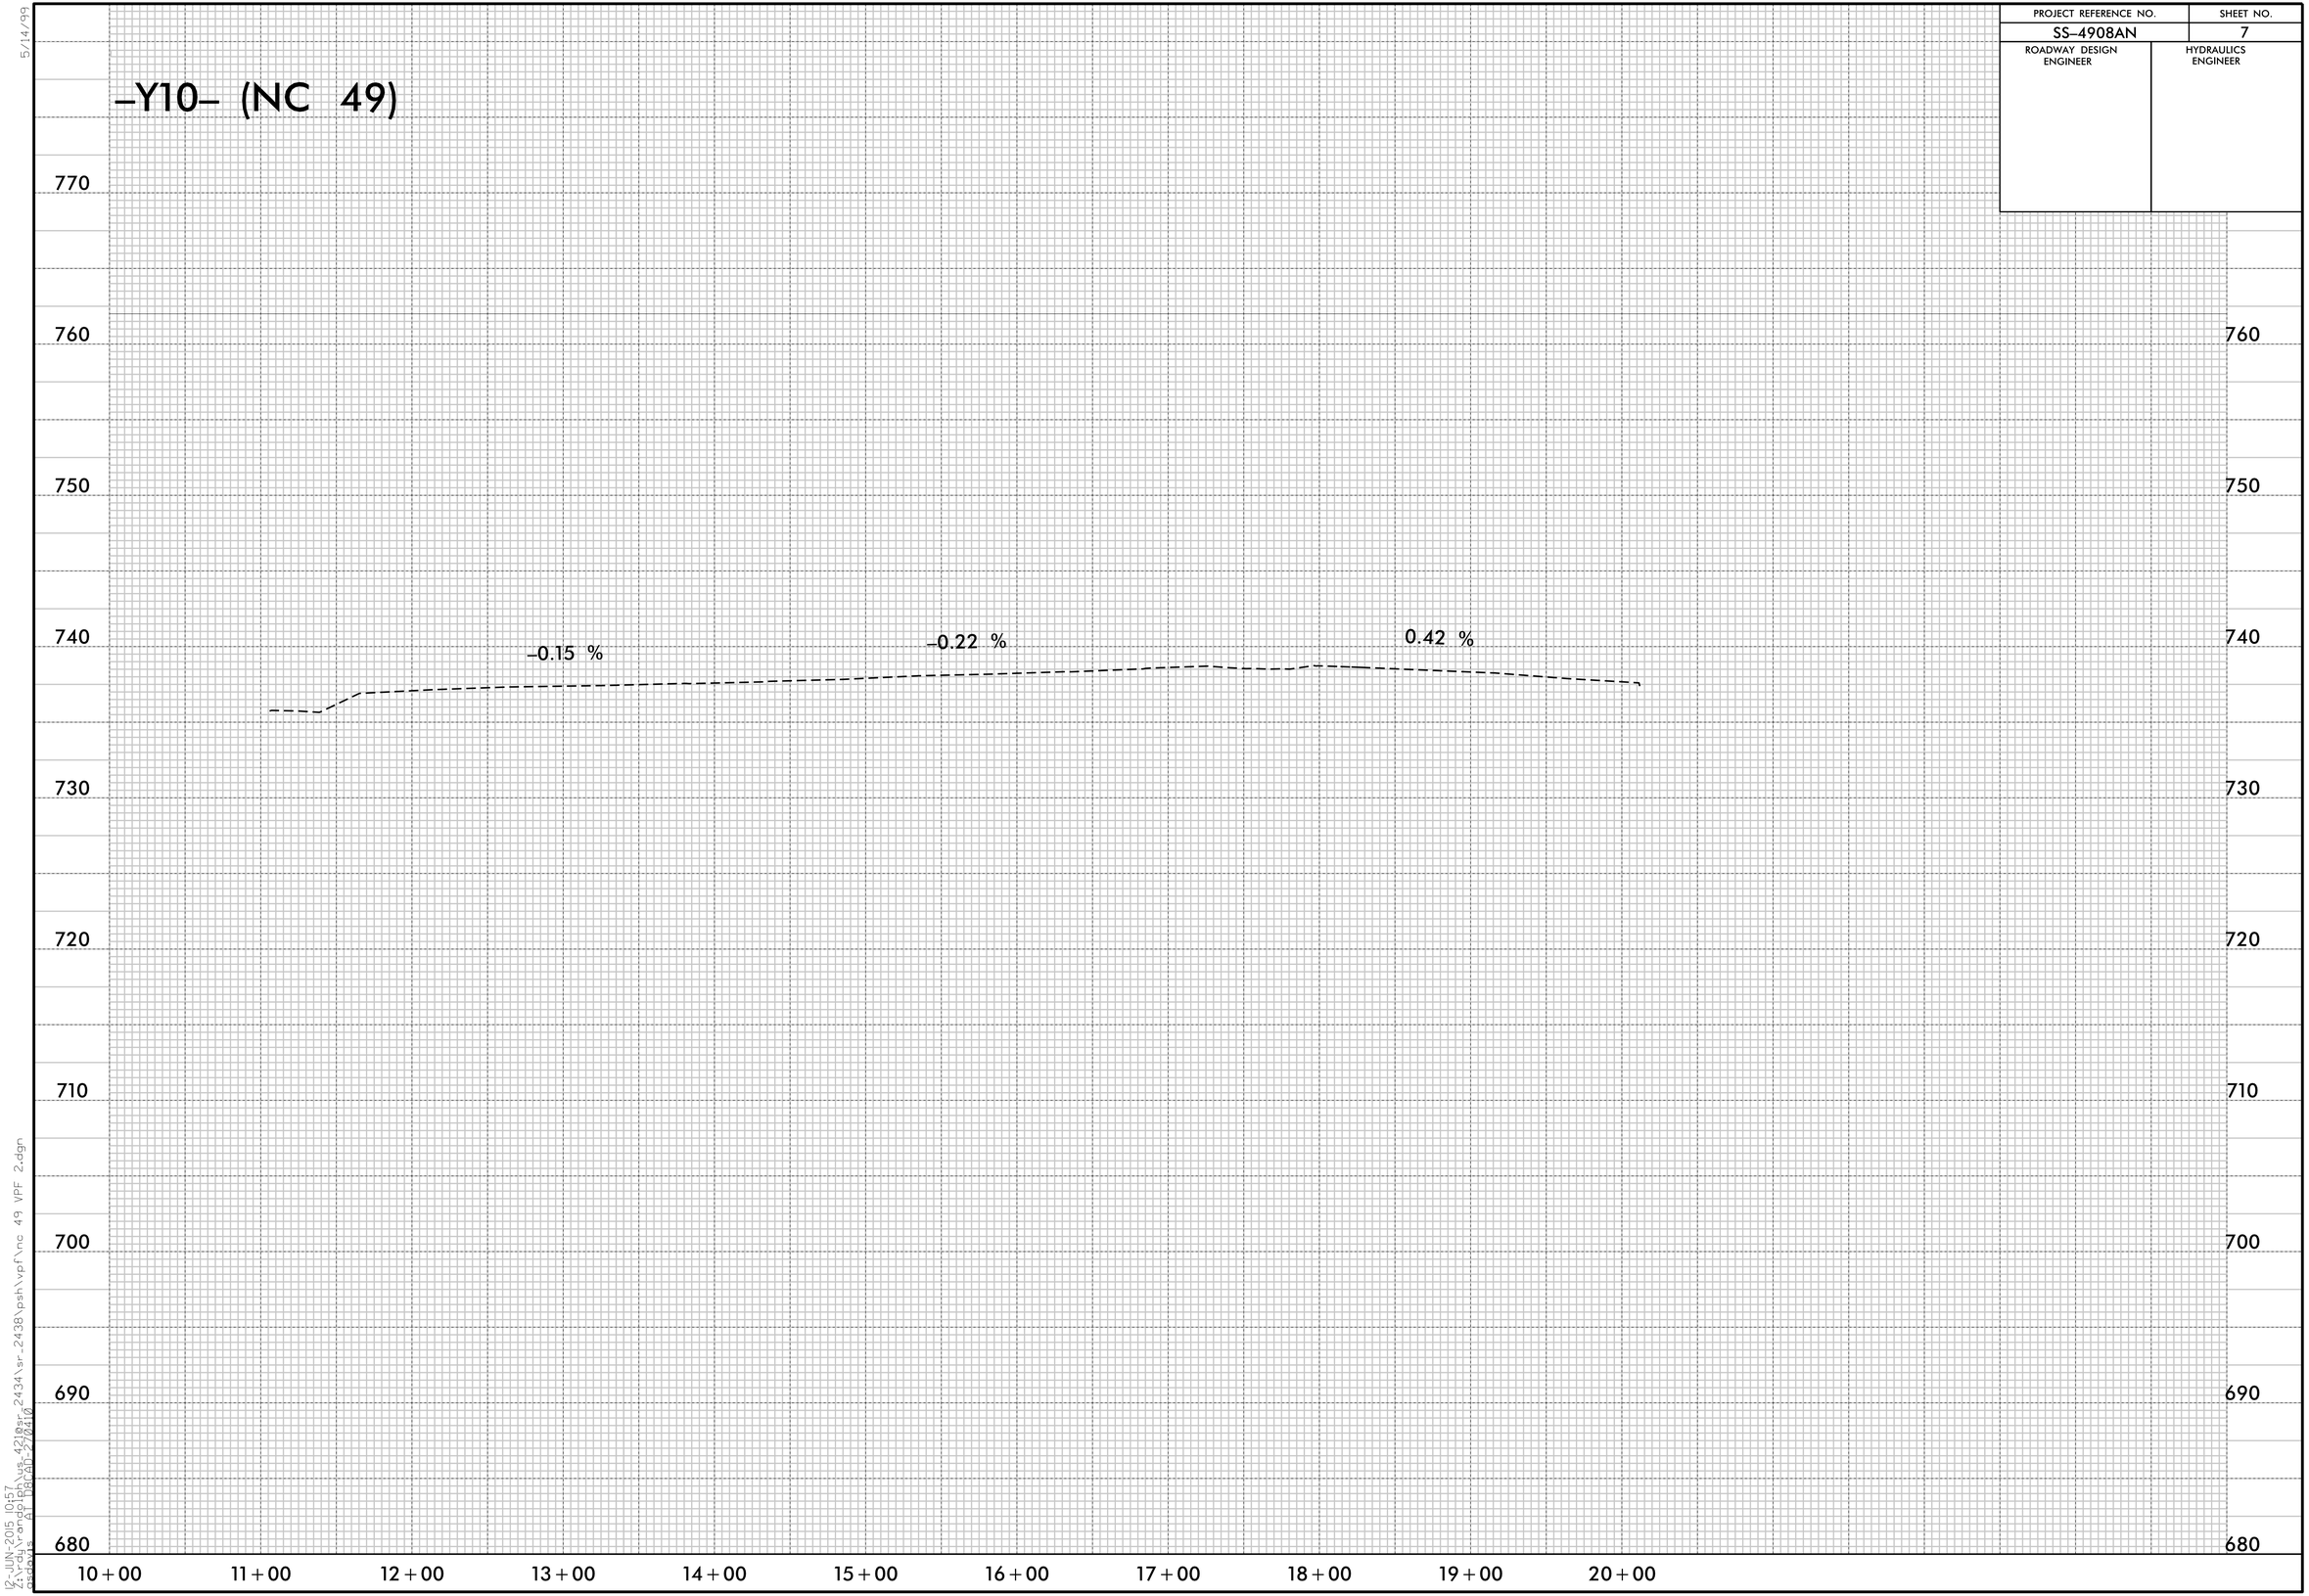

5/14/99
12-JUN-2015 10:57
r:\roadway\proj\sr_4218\sr_2434\sr_2438\psh\vpf\nc 49 VPF 2.dgn
rdwy9 (pwworex)
PBCAD 27.0.0.10