PROJECT REFERENCE NO.	SHEET NO.
SS-4908AN	6
ROADWAY DESIGN ENGINEER	HYDRAULICS ENGINEER

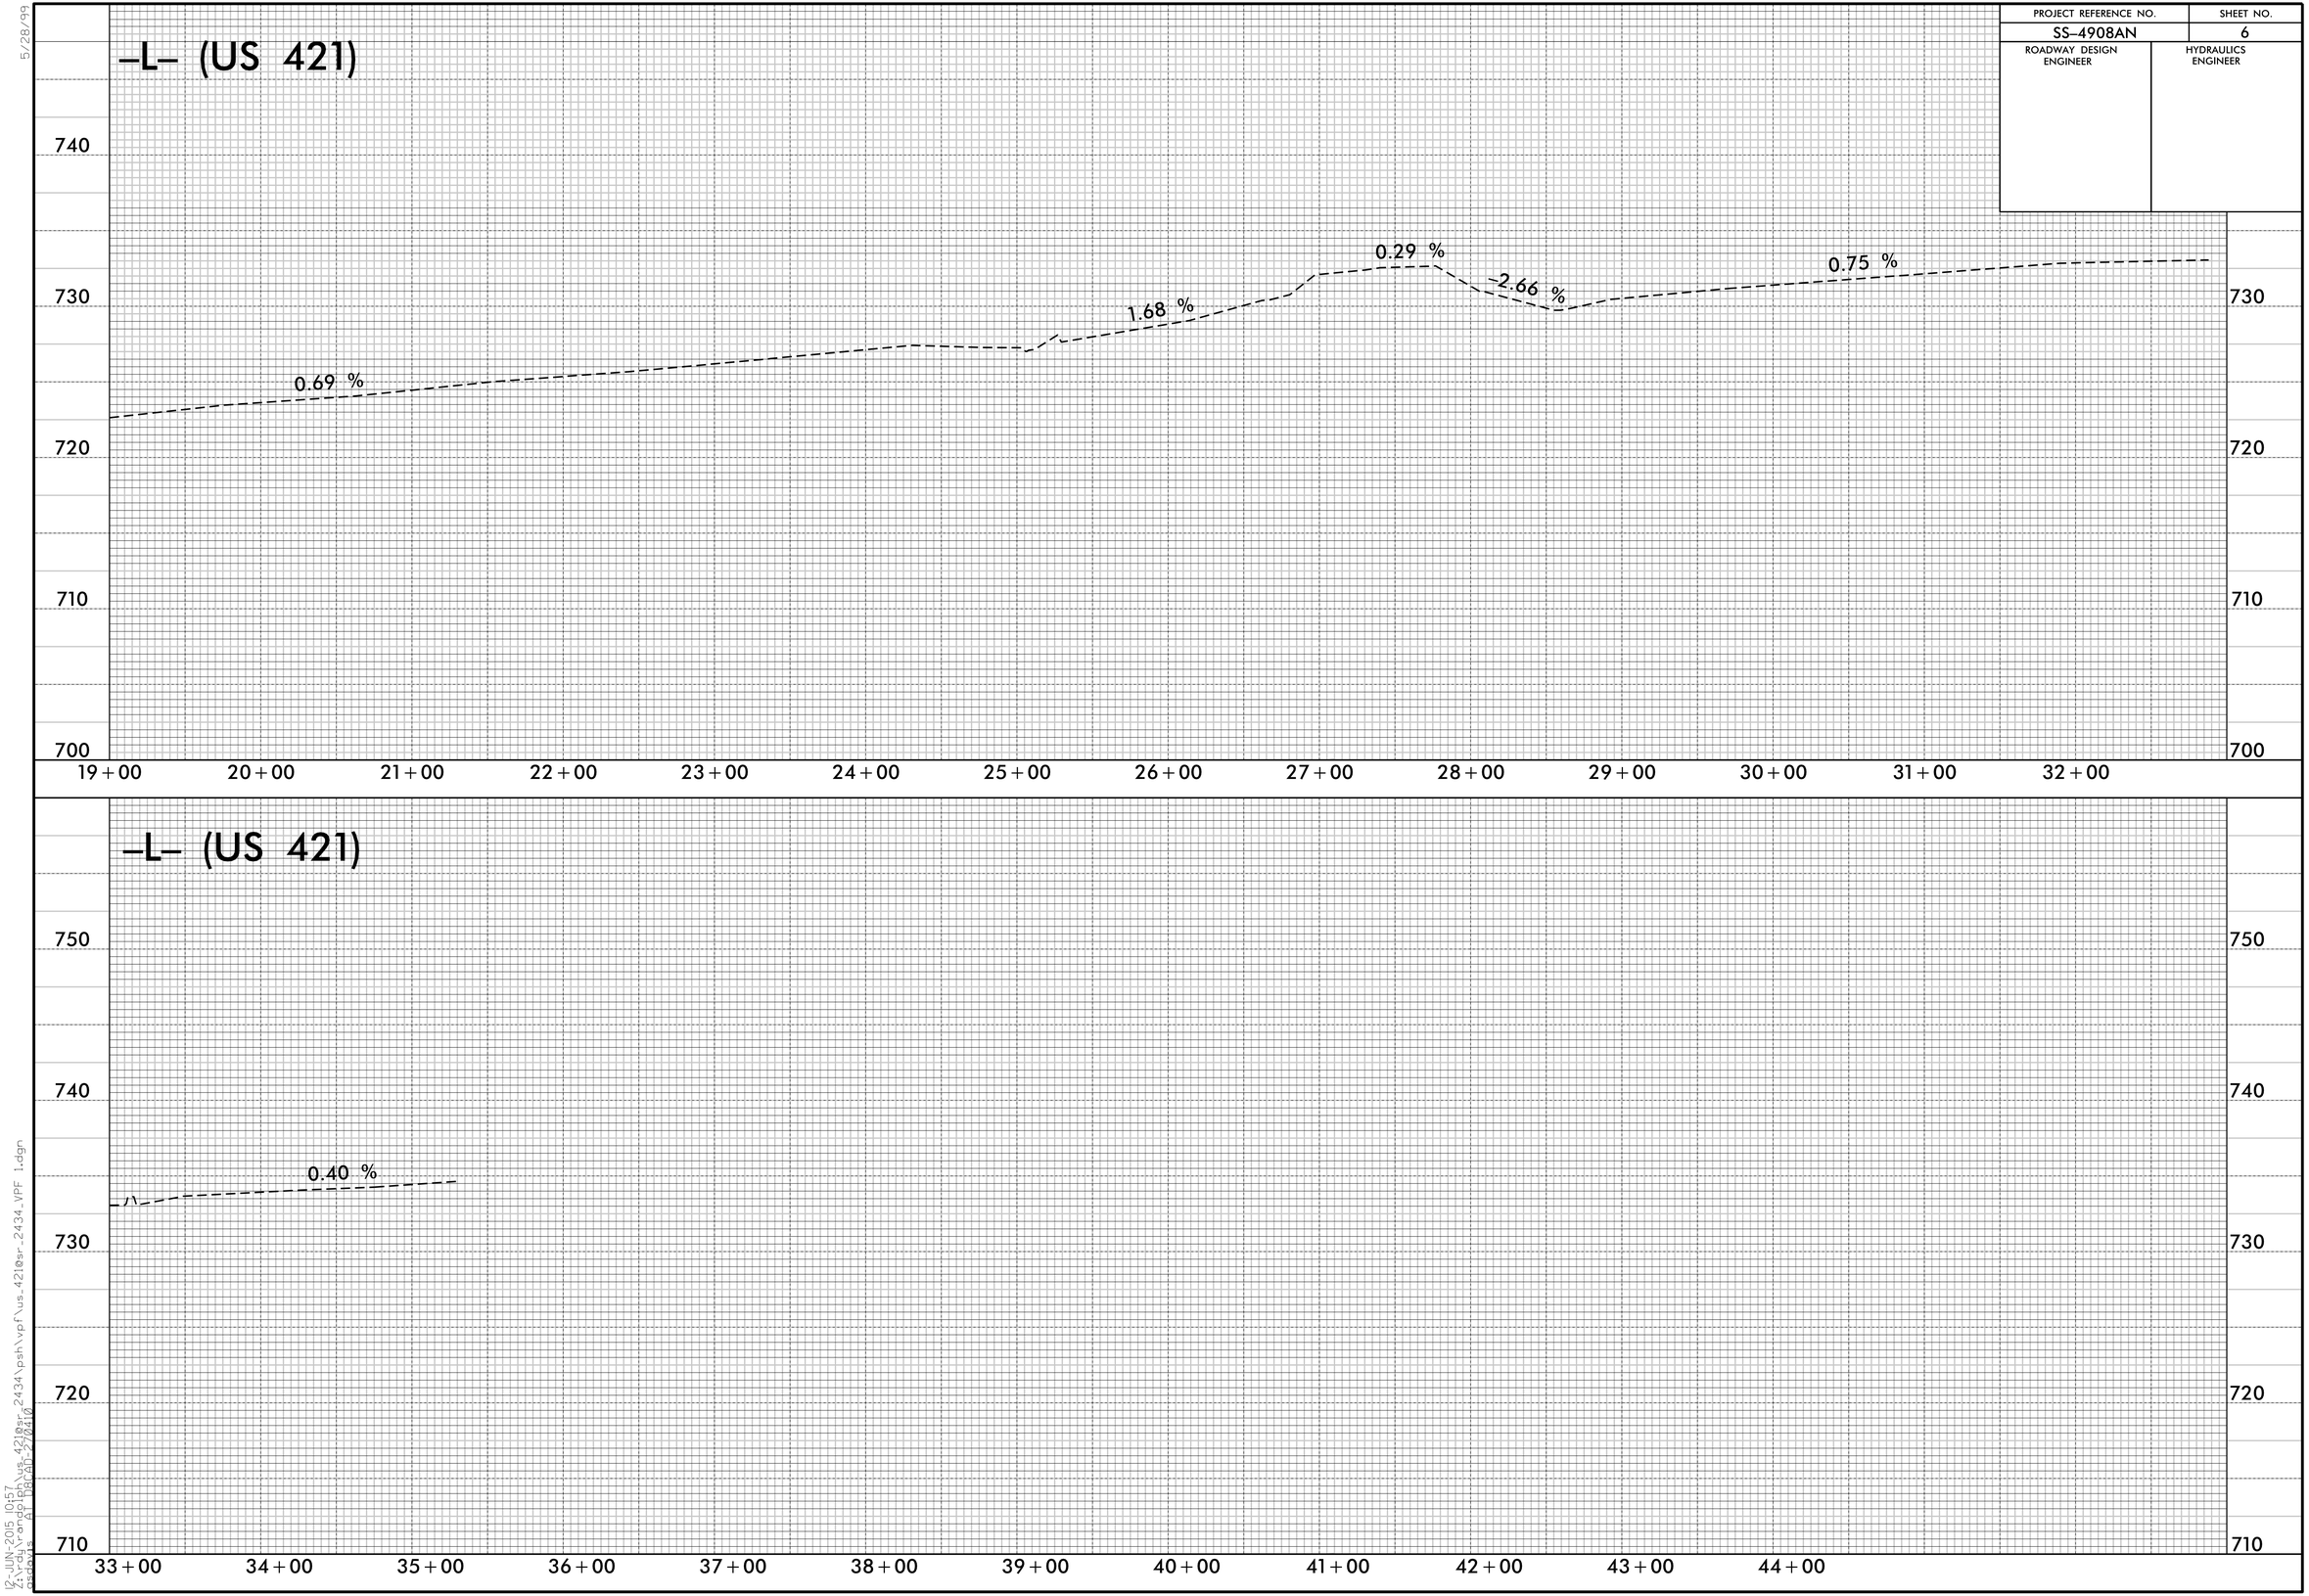

5/28/99

12-JUN-2015 10:57
d:\projects\sr421\us 421@sr_2434\psh\vpf\us_421@sr_2434_VPF 1.dgn
ASHLEY CONLEY
DB60D-27/410