PROJECT REFERENCE NO.	SHEET NO.
SS-4908AN	PM-1
R/W SHEET NO.	

NORTH CAROLINA PROFESSIONAL SEAL 26930 ENGINEER GREG S. DAVIS

DocuSigned by: Greg S. Davis 33D47B5FD78F4A8... 6/12/2015

DIVISION DESIGN / CONSTRUCT ENGINEER

PAVEMENT MARKING LINES

T9 -	THERMOPLASTIC (4"	WHITE, 120 MILS)	2' X 6' SP MINISKIP
TA -	THERMOPLASTIC (4"	WHITE, 90 MILS)	EDGELINE
TB -	THERMOPLASTIC (4"	YELLOW, 120 MILS)	EDGELINE
TD -	THERMOPLASTIC (4"	WHITE, 120 MILS)	3' X 9' SP MINISKIP
TN -	THERMOPLASTIC (8"	WHITE, 90 MILS)	GORELINE
TP -	THERMOPLASTIC (8"	YELLOW, 90 MILS)	DIAGONAL

PAVEMENT MARKING SYMBOLS

UP - THERMOPLASTIC (MERGE ARROW)

PAVEMENT MARKING LEGEND

- CRYSTAL / RED PAVEMENT MARKER
- YELLOW / YELLOW PAVEMENT MARKER
- DIRECTION OF TRAFFIC FLOW

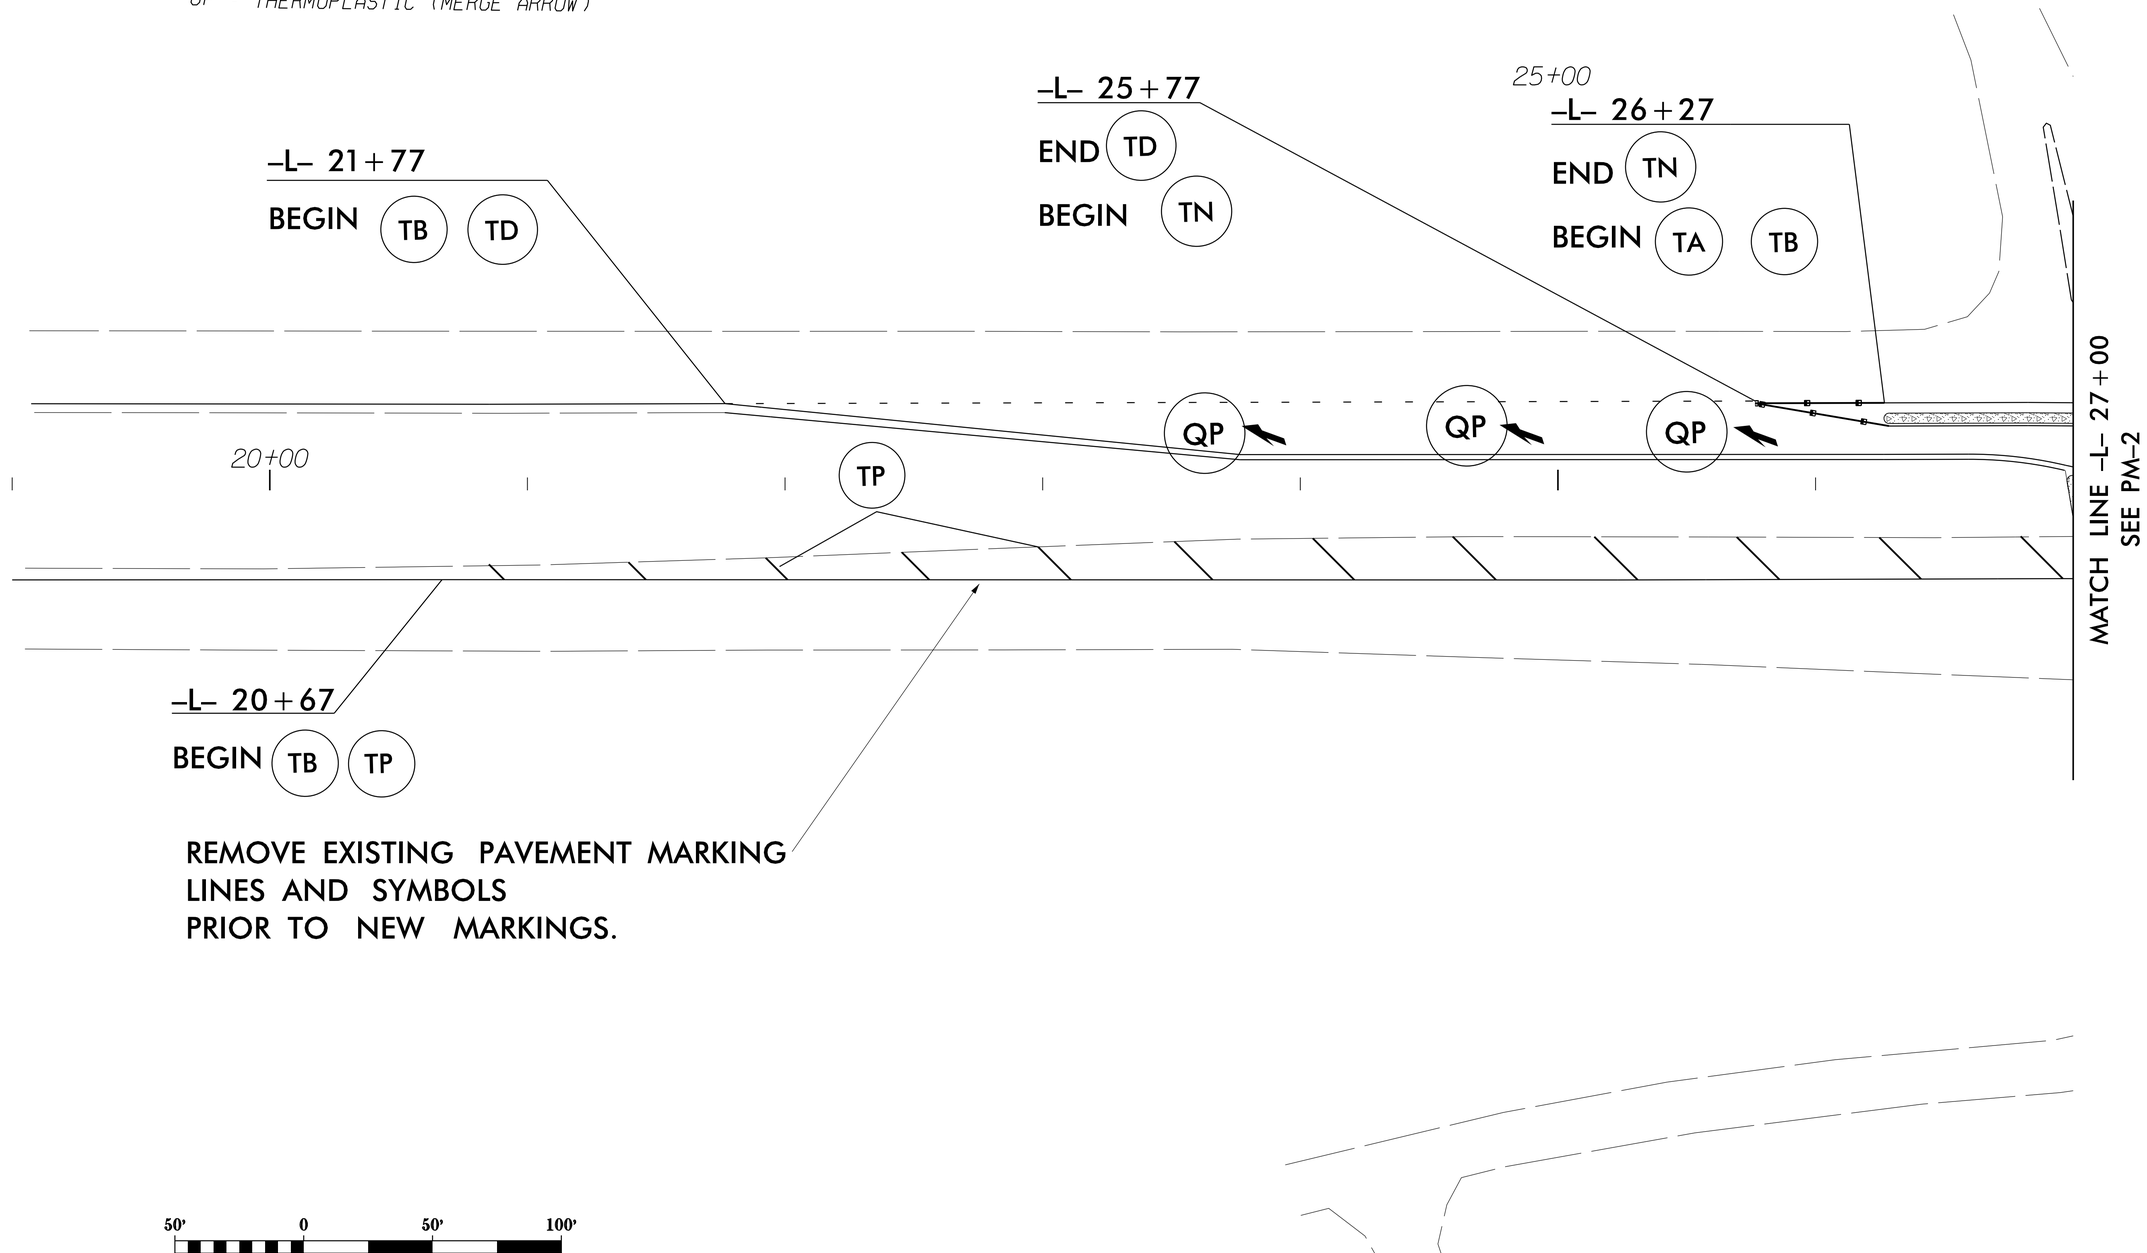

REVISIONS

8/17/99

12-JUN-2015 10:57
J:\ODOT\Proj\vs_4218sr_2434\psh\pmp\SS-4908AN_pm-1.dgn
gsdavis