PROJECT REFERENCE NO.	SHEET NO.
SS-4908AN	PM-3
R/W SHEET NO.	

DocuSigned by: Greg S. Davis 33D47B5FD78F4A8...

NORTH CAROLINA PROFESSIONAL SEAL 26930 ENGINEER GREG S. DAVIS

6/12/2015

DIVISION DESIGN / CONSTRUCT ENGINEER

PAVEMENT MARKING LINES

TA - THERMOPLASTIC (4" WHITE, 90 MILS) EDGELINE
TO - THERMOPLASTIC (8" WHITE, 90 MILS) DIAGONAL

PAVEMENT MARKING LEGEND

- CRYSTAL / RED PAVEMENT MARKER
- YELLOW / YELLOW PAVEMENT MARKER
- DIRECTION OF TRAFFIC FLOW

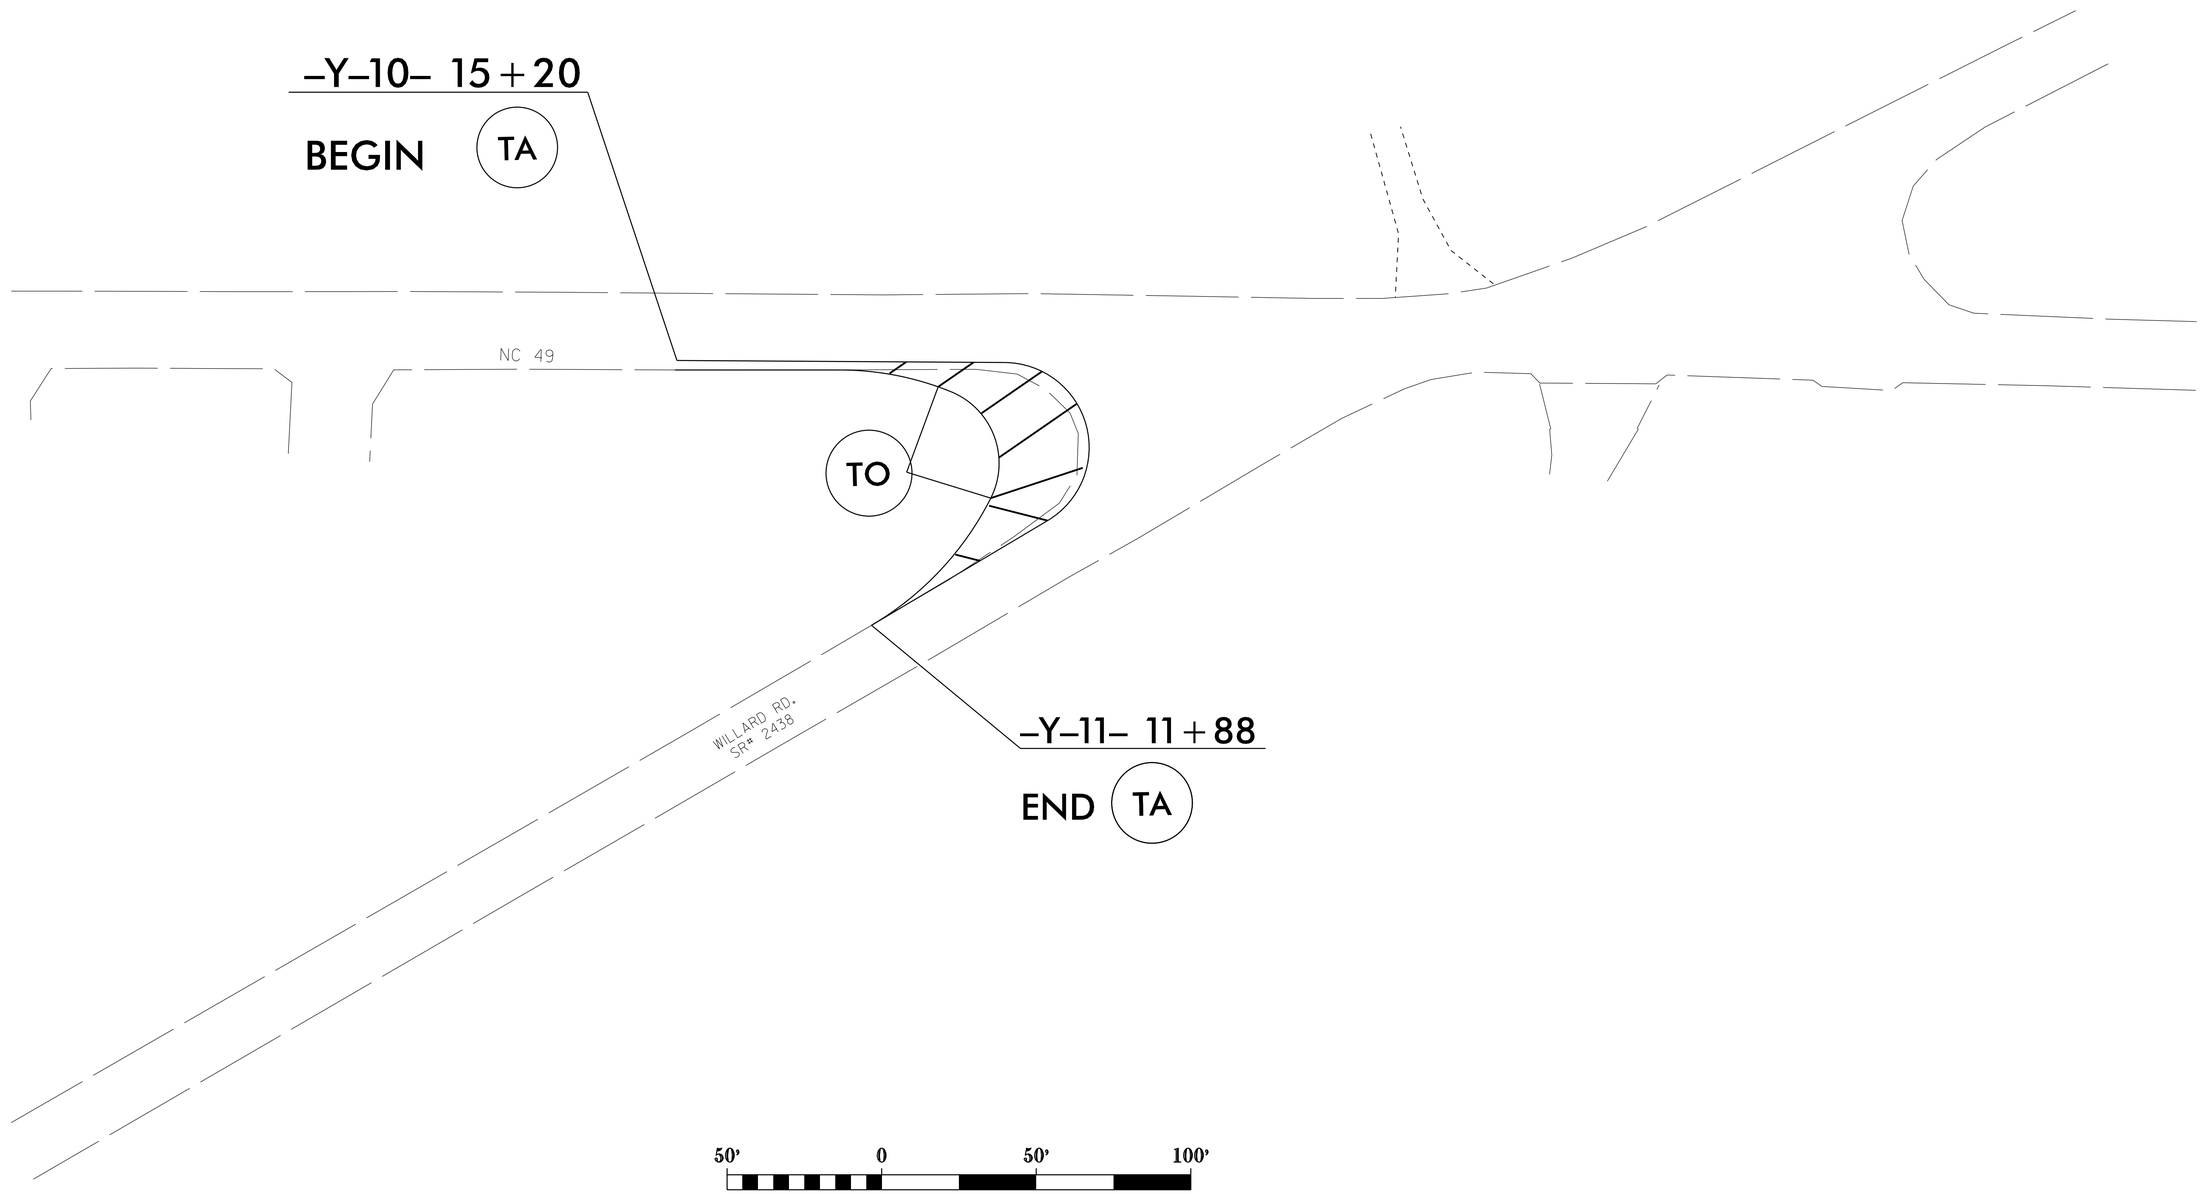

REVISIONS

REMOVED WIDENING ON -Y11- LEFT

8/17/99

12-JUN-2015 10:57
J:\pdb\proj\ss-4908an\us_421\sr_2434\sr_2438\psh\prp\SS-4908AN_PM-3.dgn
ASHLYS
AT PRCAD 270410