PROJECT REFERENCE NO.	SHEET NO.
EB-3314F	6
R/W SHEET NO.	

DocuSigned by: Greg S. Davis 33D47B5FD78F4A8...

NORTH CAROLINA PROFESSIONAL SEAL 26930 ENGINEER GREG S. DAVIS

6/19/2015

DIVISION DESIGN / CONSTRUCT ENGINEER

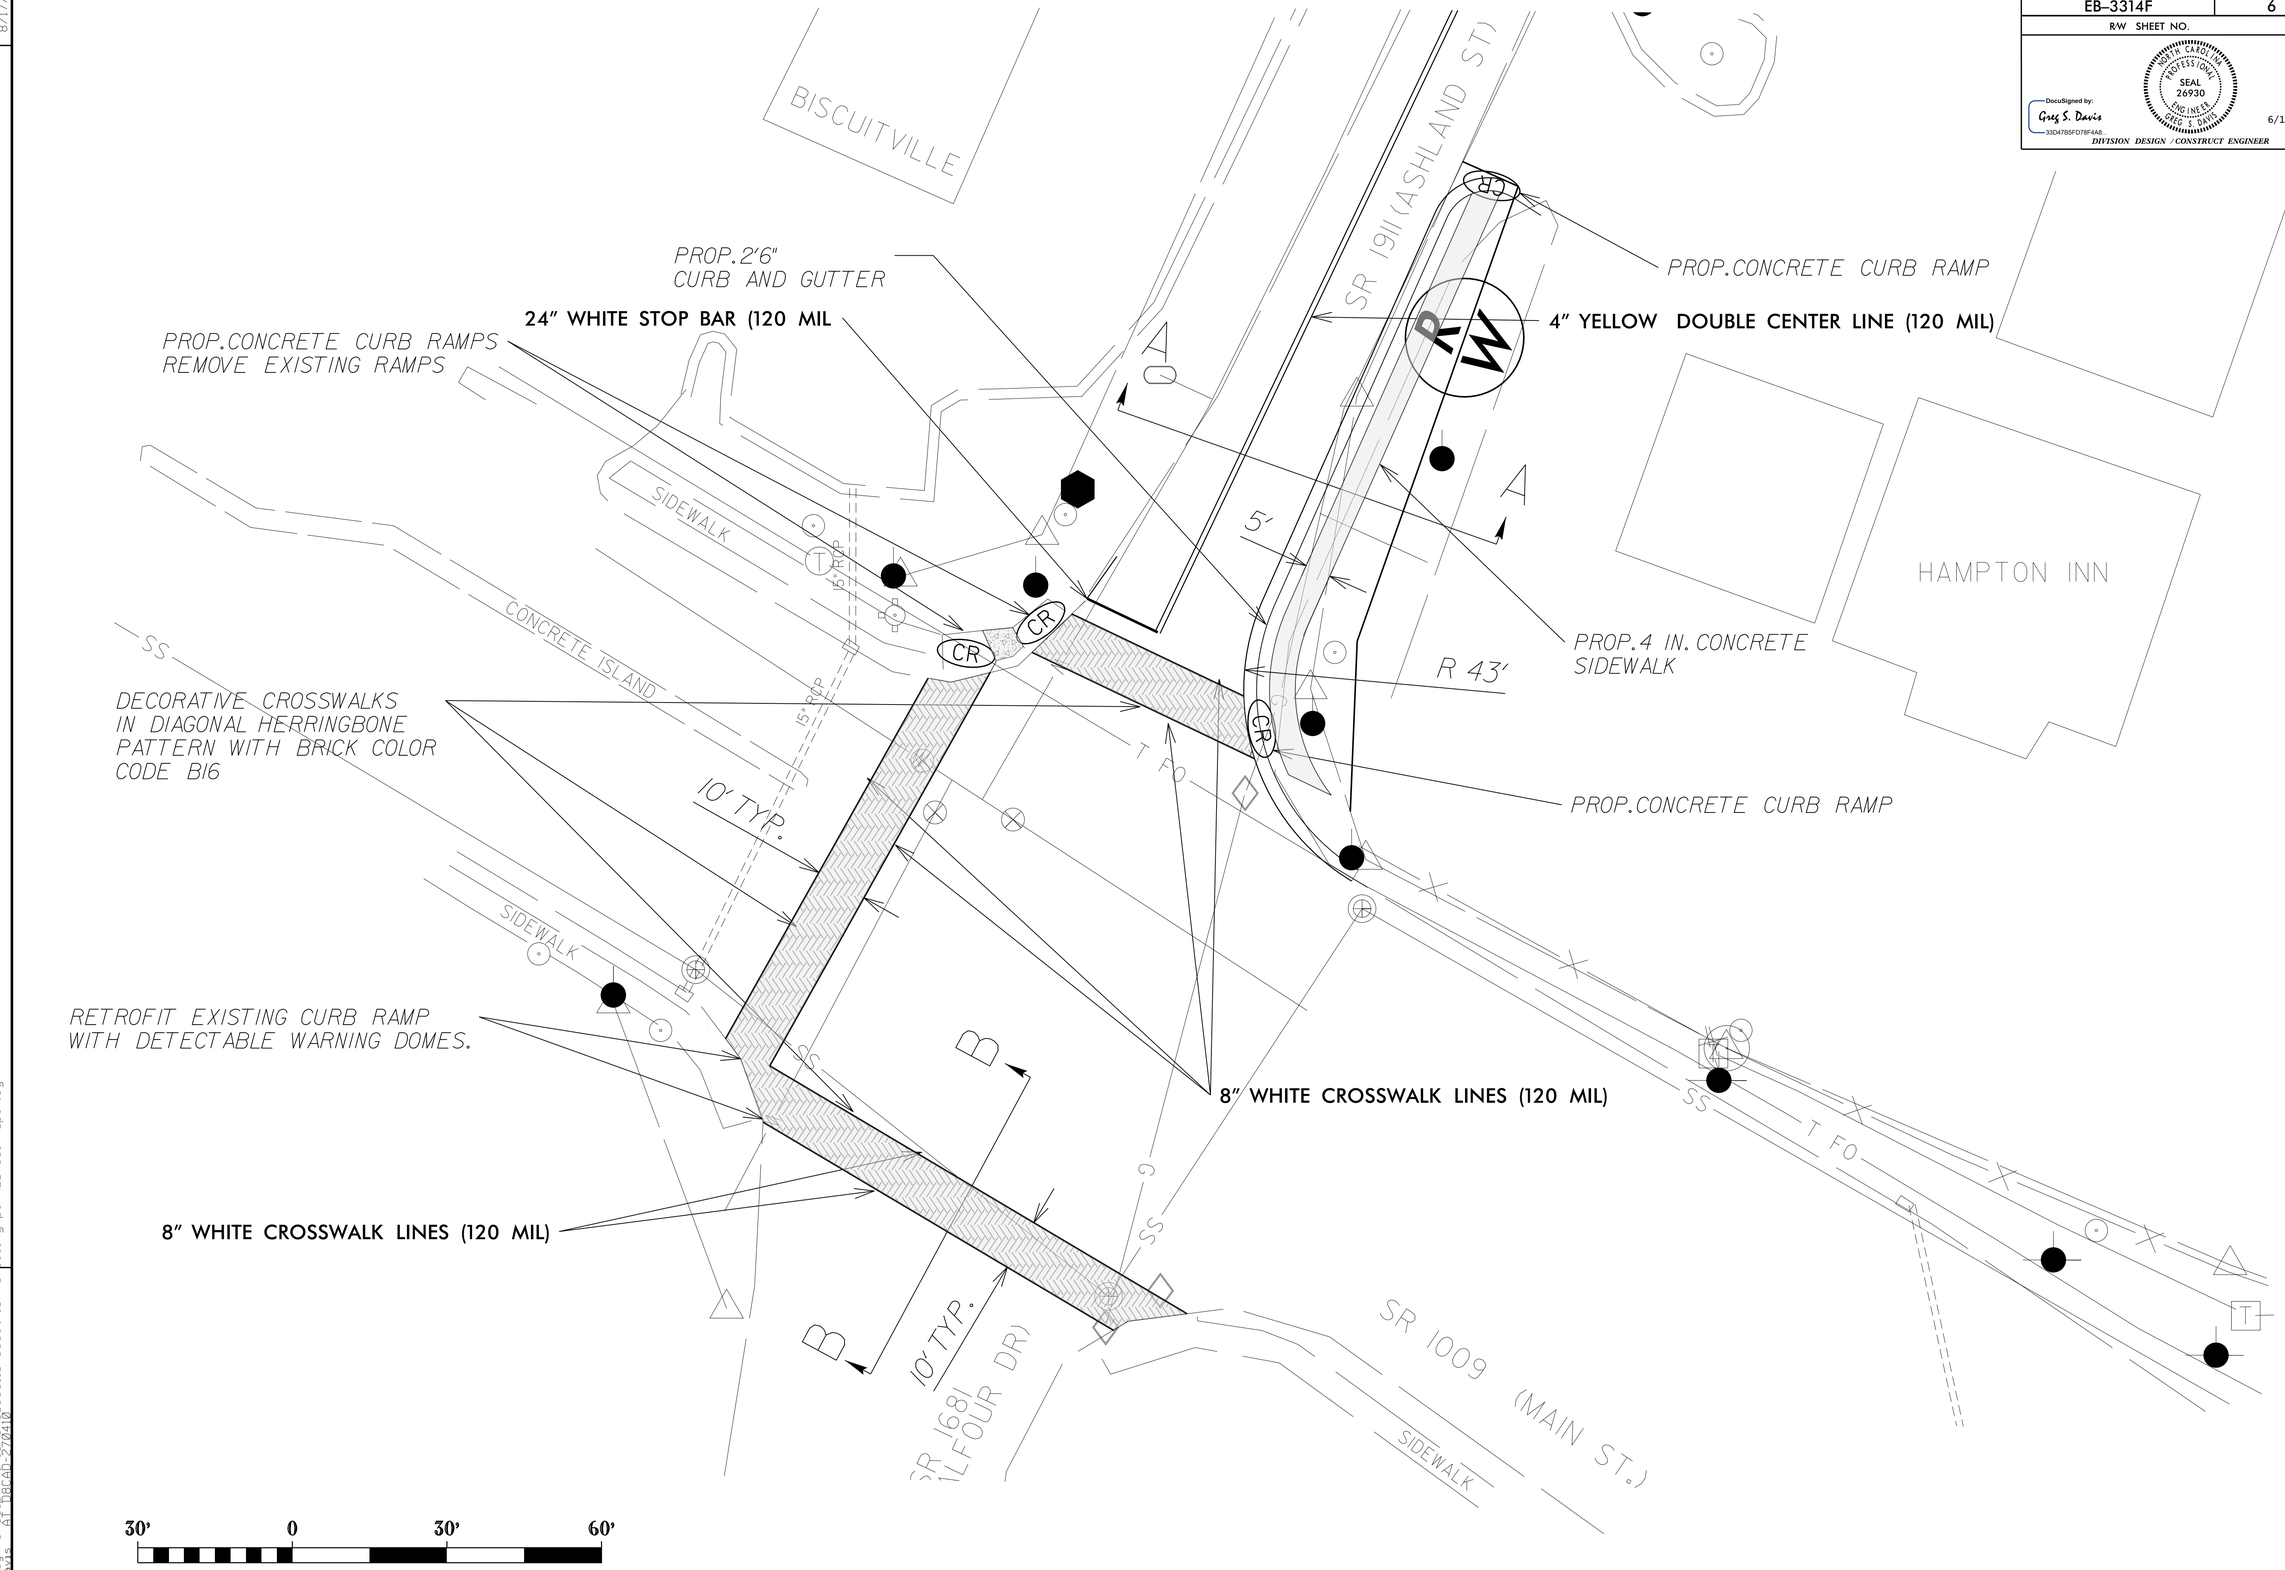

REVISIONS

8/17/99

19-JUN-2015 16:45
c:\pwworking\dot\AshLandRd_US311_Pedestrian Crossing\psh\EB-3314F_psh.dgn
AT PROAD 270410
gsdavis