PROJECT REFERENCE NO.	SHEET NO.
EB-3314F	5
R/W SHEET NO.	

NORTH CAROLINA PROFESSIONAL SEAL 26930 ENGINEER GREG S. DAVIS

DocuSigned by:
Greg S. Davis
33D47B5FD78F4A8...

6/19/2015

DIVISION DESIGN / CONSTRUCT ENGINEER

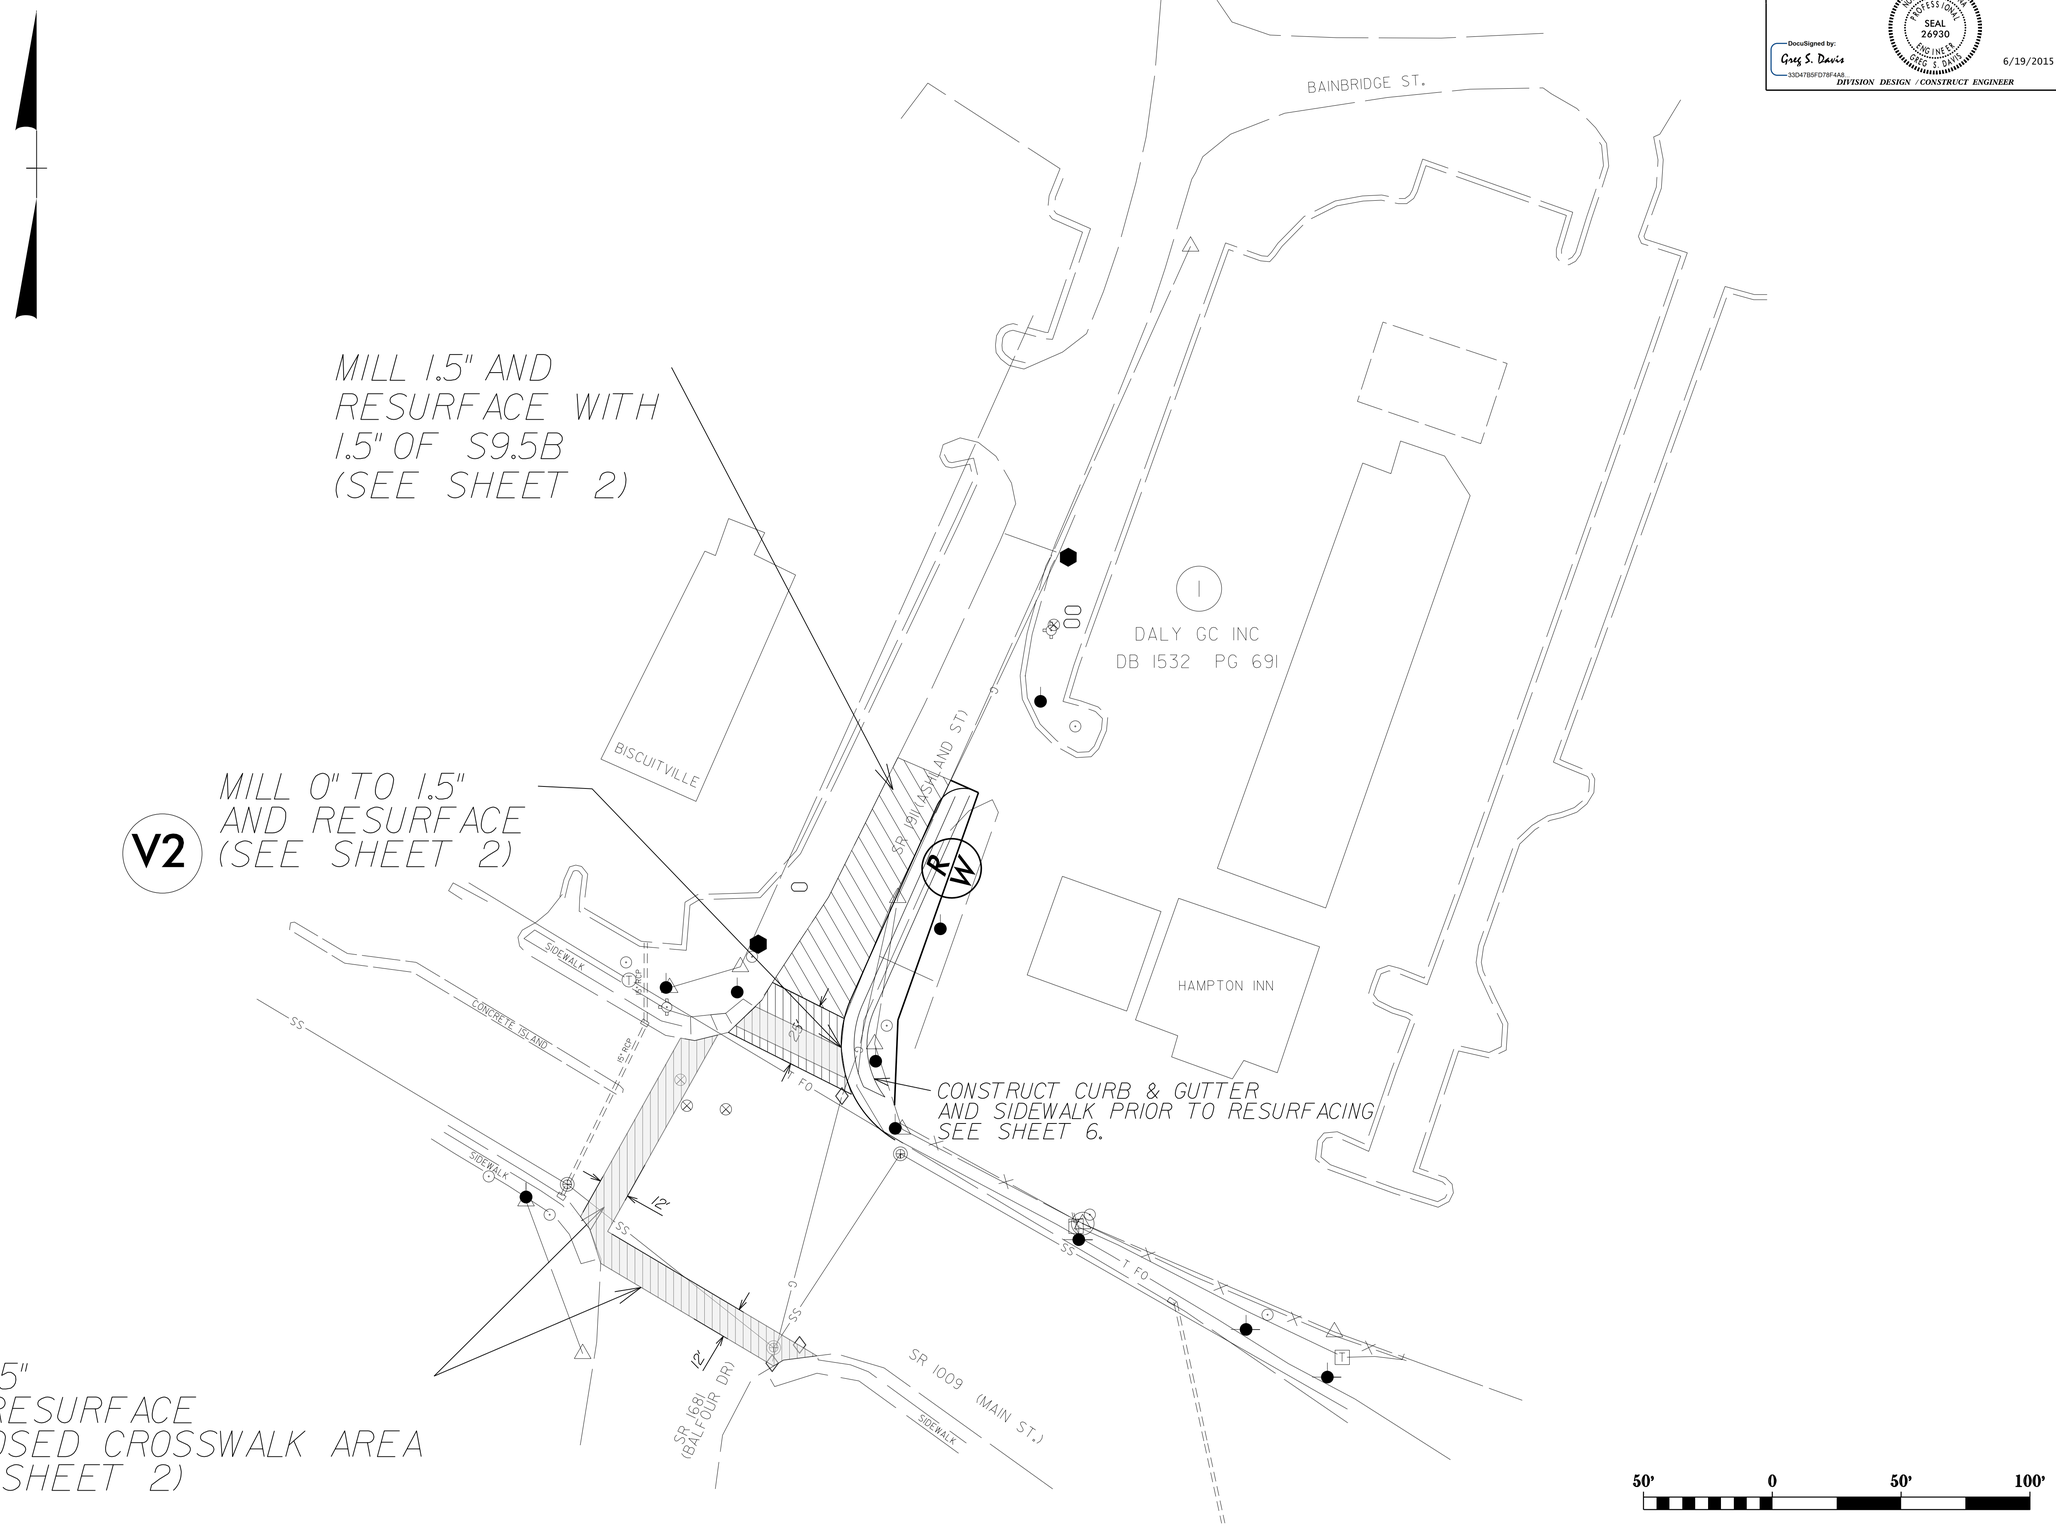

REVISIONS

8/17/99

19-JUN-2015 16:45
Z:\Projects\Ashland Rd_US311_Pedestrian Crossing\psh\EB-3314F_psh.dgn
$$$$USER$$$$
$$$$DATE$$$$