PROJECT REFERENCE NO.	SHEET NO.
36049.93	EC-4
R/W SHEET NO.	

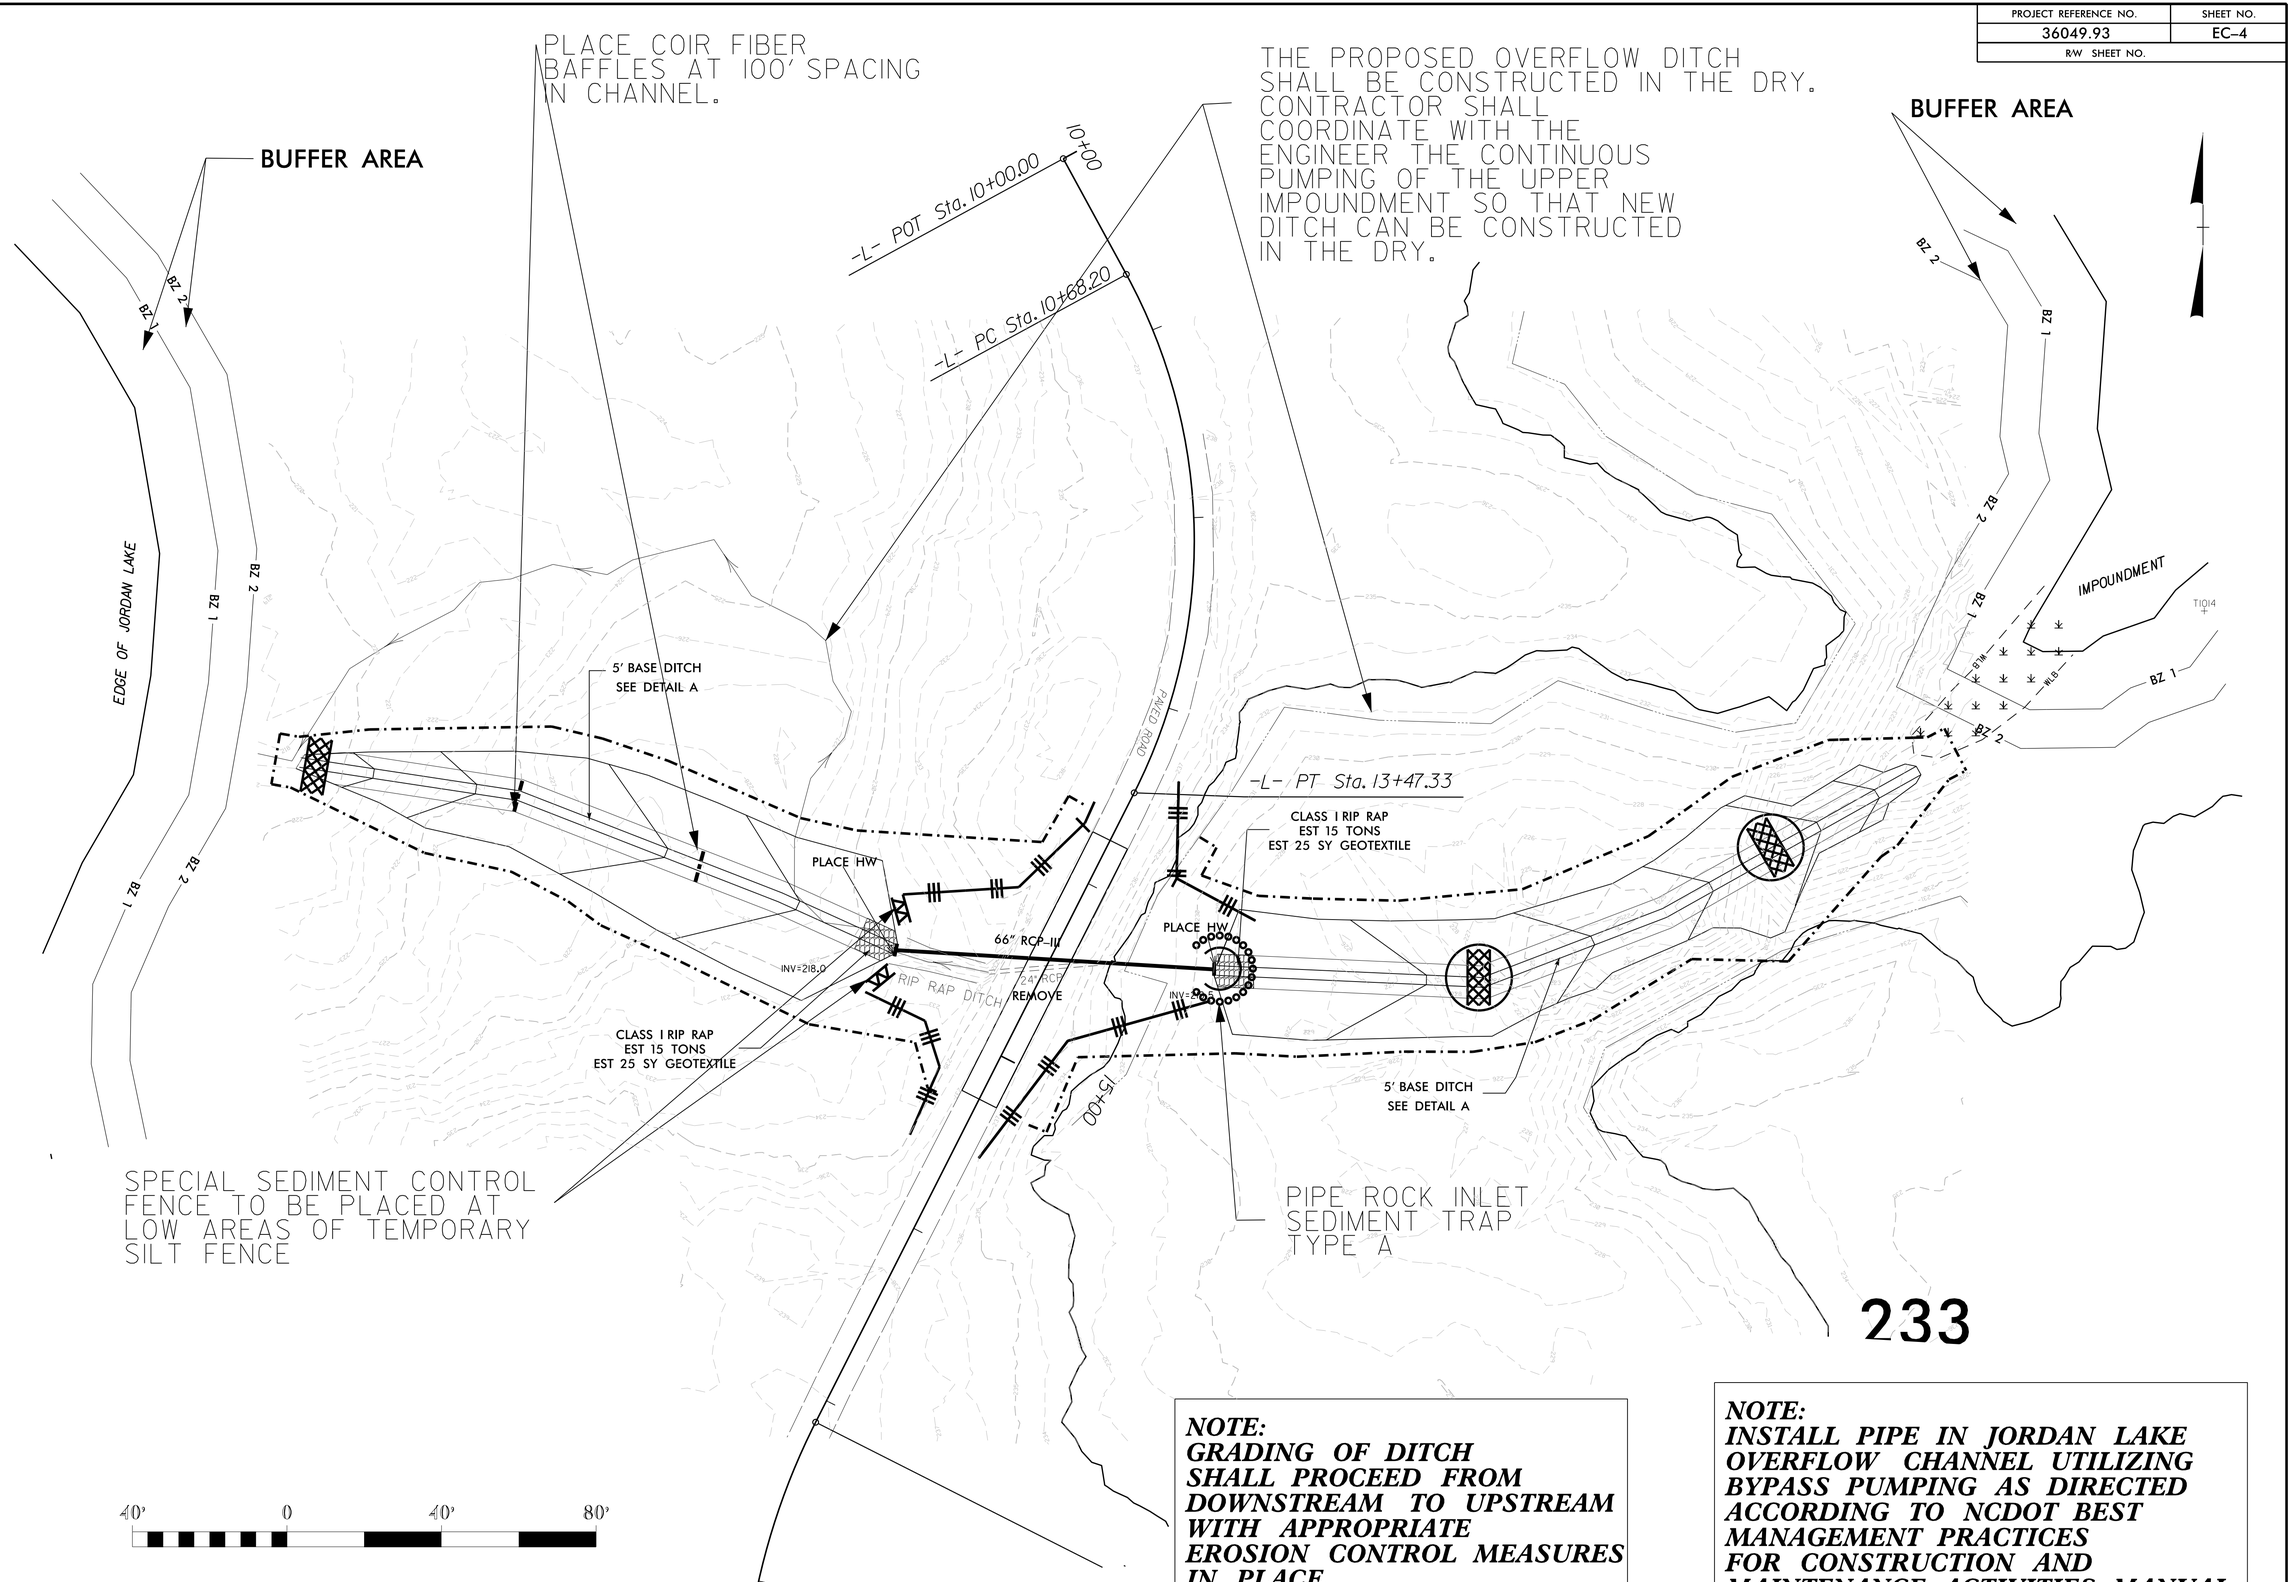

233

NOTE:
GRADING OF DITCH SHALL PROCEED FROM DOWNSTREAM TO UPSTREAM WITH APPROPRIATE EROSION CONTROL MEASURES IN PLACE.

NOTE:
INSTALL PIPE IN JORDAN LAKE OVERFLOW CHANNEL UTILIZING BYPASS PUMPING AS DIRECTED ACCORDING TO NCDOT BEST MANAGEMENT PRACTICES FOR CONSTRUCTION AND MAINTENANCE ACTIVITIES MANUAL.

REVISIONS

8/17/99

08-SEP-2005 14:32
c:\pw_temp\pw\US64_pipe\psh\ecp\Jordan_Lake_ecp_4.dgn
psavis
AT DRAFT 27.0410