PROJECT REFERENCE NO.	SHEET NO.
36049.93	4
R/W SHEET NO.	____

DIVISION DESIGN & CONSTRUCT ENGINEER	HYDRAULICS ENGINEER
NORTH CAROLINA PROFESSIONAL SEAL 26930 ENGINEER GREG S. DAVIS	NORTH CAROLINA PROFESSIONAL SEAL 022000 ENGINEER GALEN CAIL
DocuSigned by: Greg S. Davis 9/8/2015	DocuSigned by: Galen Cail 9/8/2015

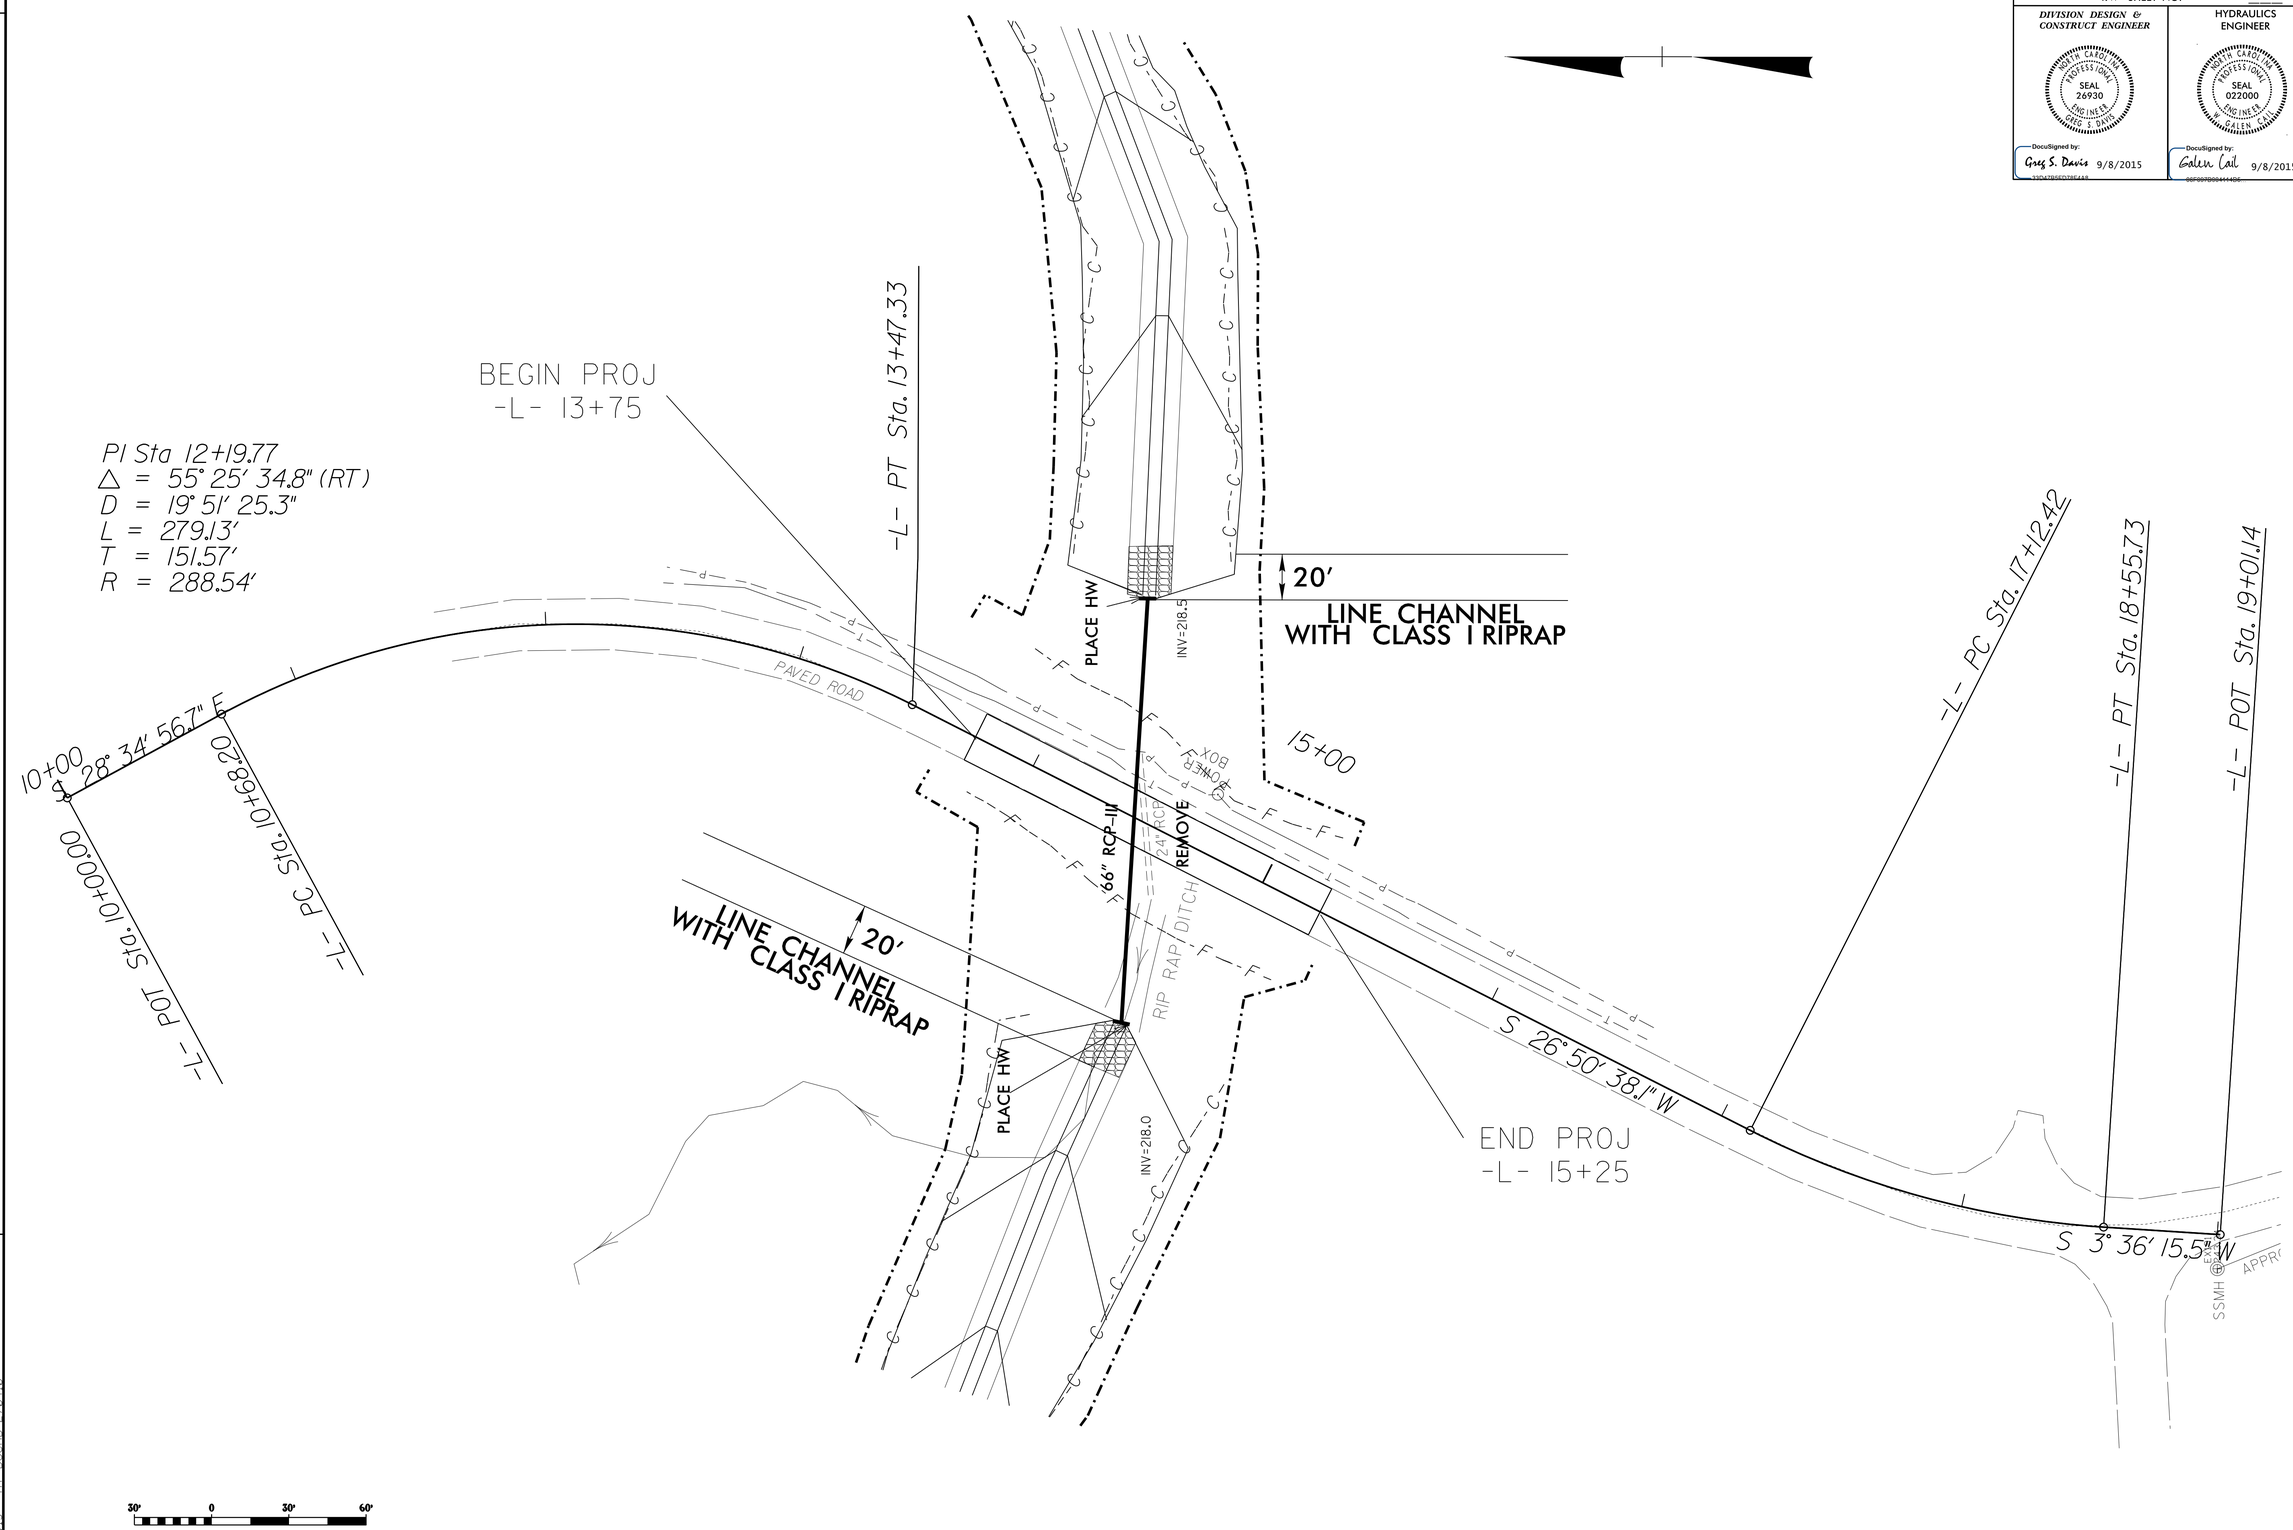

REVISIONS

08-SEP-2015 14:44
s:\hydro_data\36049\US64_pipe\psh\dgn\Jordan_Lake_psh_4.dgn
AT DRAIN 270410

8/17/99