PROJECT REFERENCE NO.	SHEET NO.
36049.93	6

DIVISION DESIGN & CONSTRUCT ENGINEER	HYDRAULICS ENGINEER
NORTH CAROLINA PROFESSIONAL ENGINEER SEAL 26930 GREG S. DAVIS	NORTH CAROLINA PROFESSIONAL ENGINEER SEAL 022000 GALEN CARL
DocuSigned by: Greg S. Davis 9/8/2015	DocuSigned by: Galen Carl 9/8/2015

DOCUMENT NOT CONSIDERED FINAL UNLESS ALL SIGNATURES COMPLETED

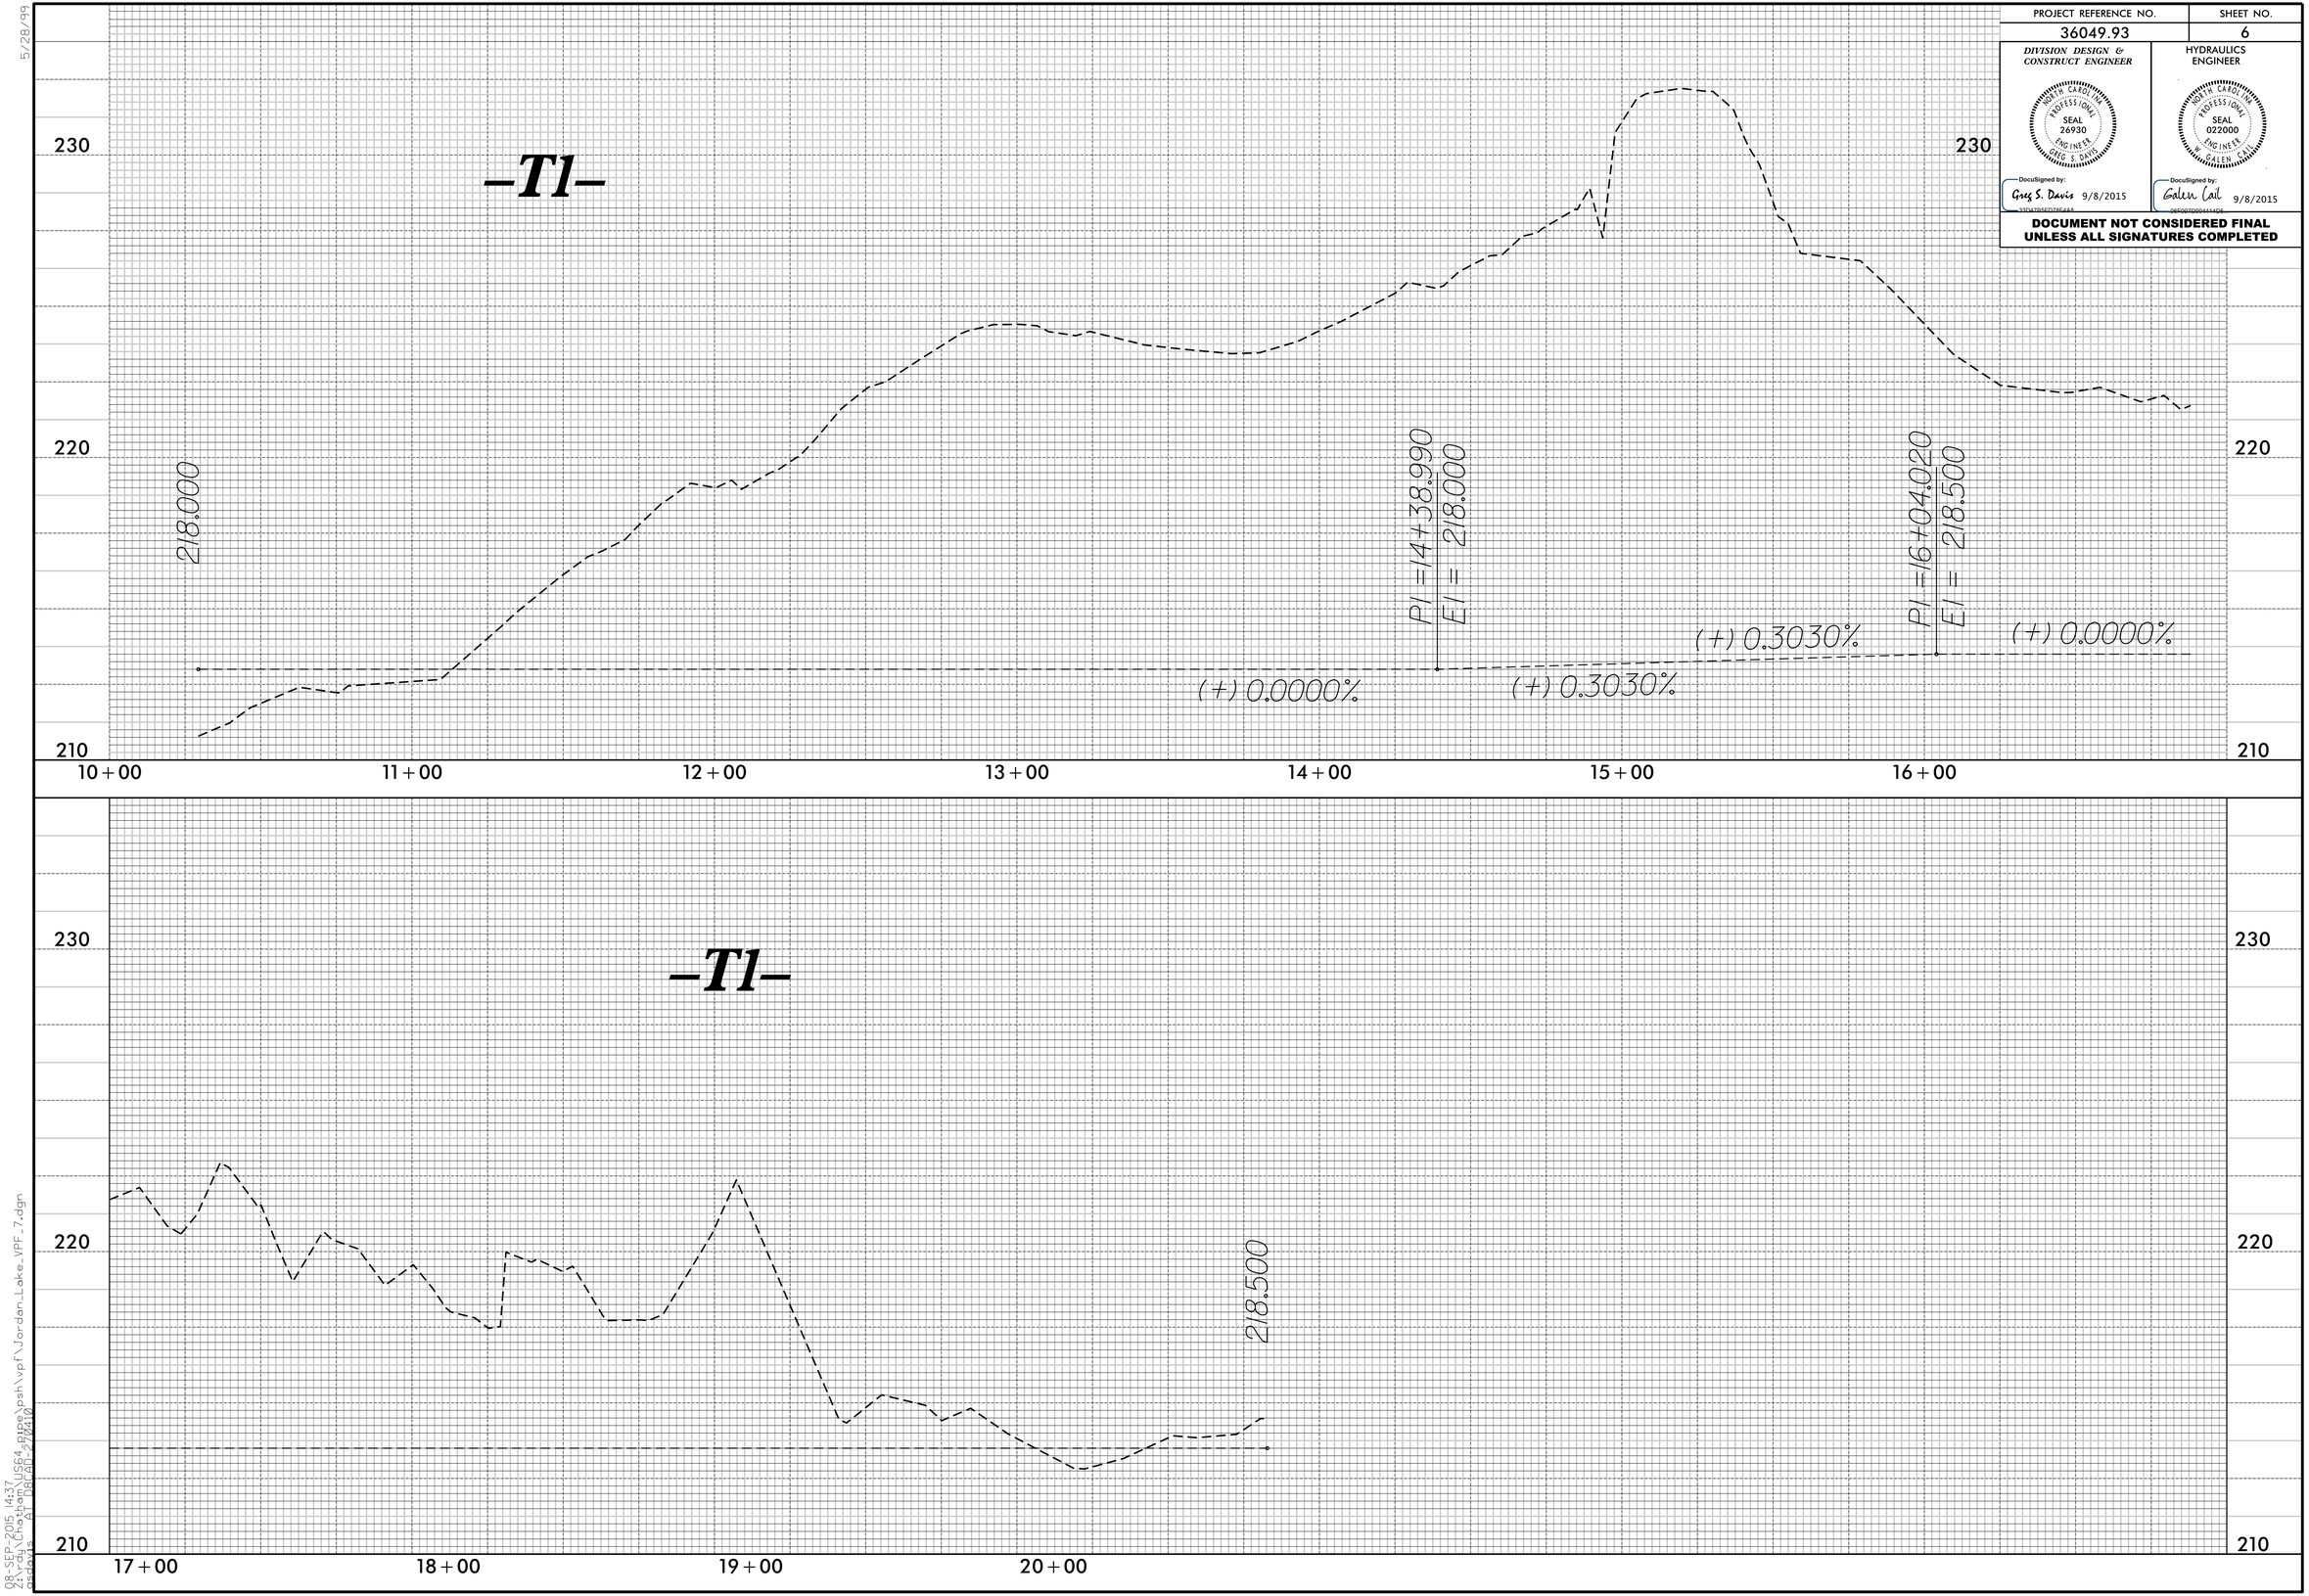

5/28/99

08-SEP-2015 14:37
k:\proj\36049_jordan\us64_ppe\psh\vpf\Jordan_Lake_VPF_7.dgn
ASDOWN
AT D8GAD-27410