PROJECT REFERENCE NO.	SHEET NO.
36049.93	6

DIVISION DESIGN & CONSTRUCT ENGINEER

HYDRAULICS ENGINEER

NORTH CAROLINA PROFESSIONAL SEAL 26930 ENGINEER GREG S. DAVIS

DocuSigned by: Greg S. Davis 9/8/2015
33D4785ED7AE4A8...

DOCUMENT NOT CONSIDERED FINAL UNLESS ALL SIGNATURES COMPLETED

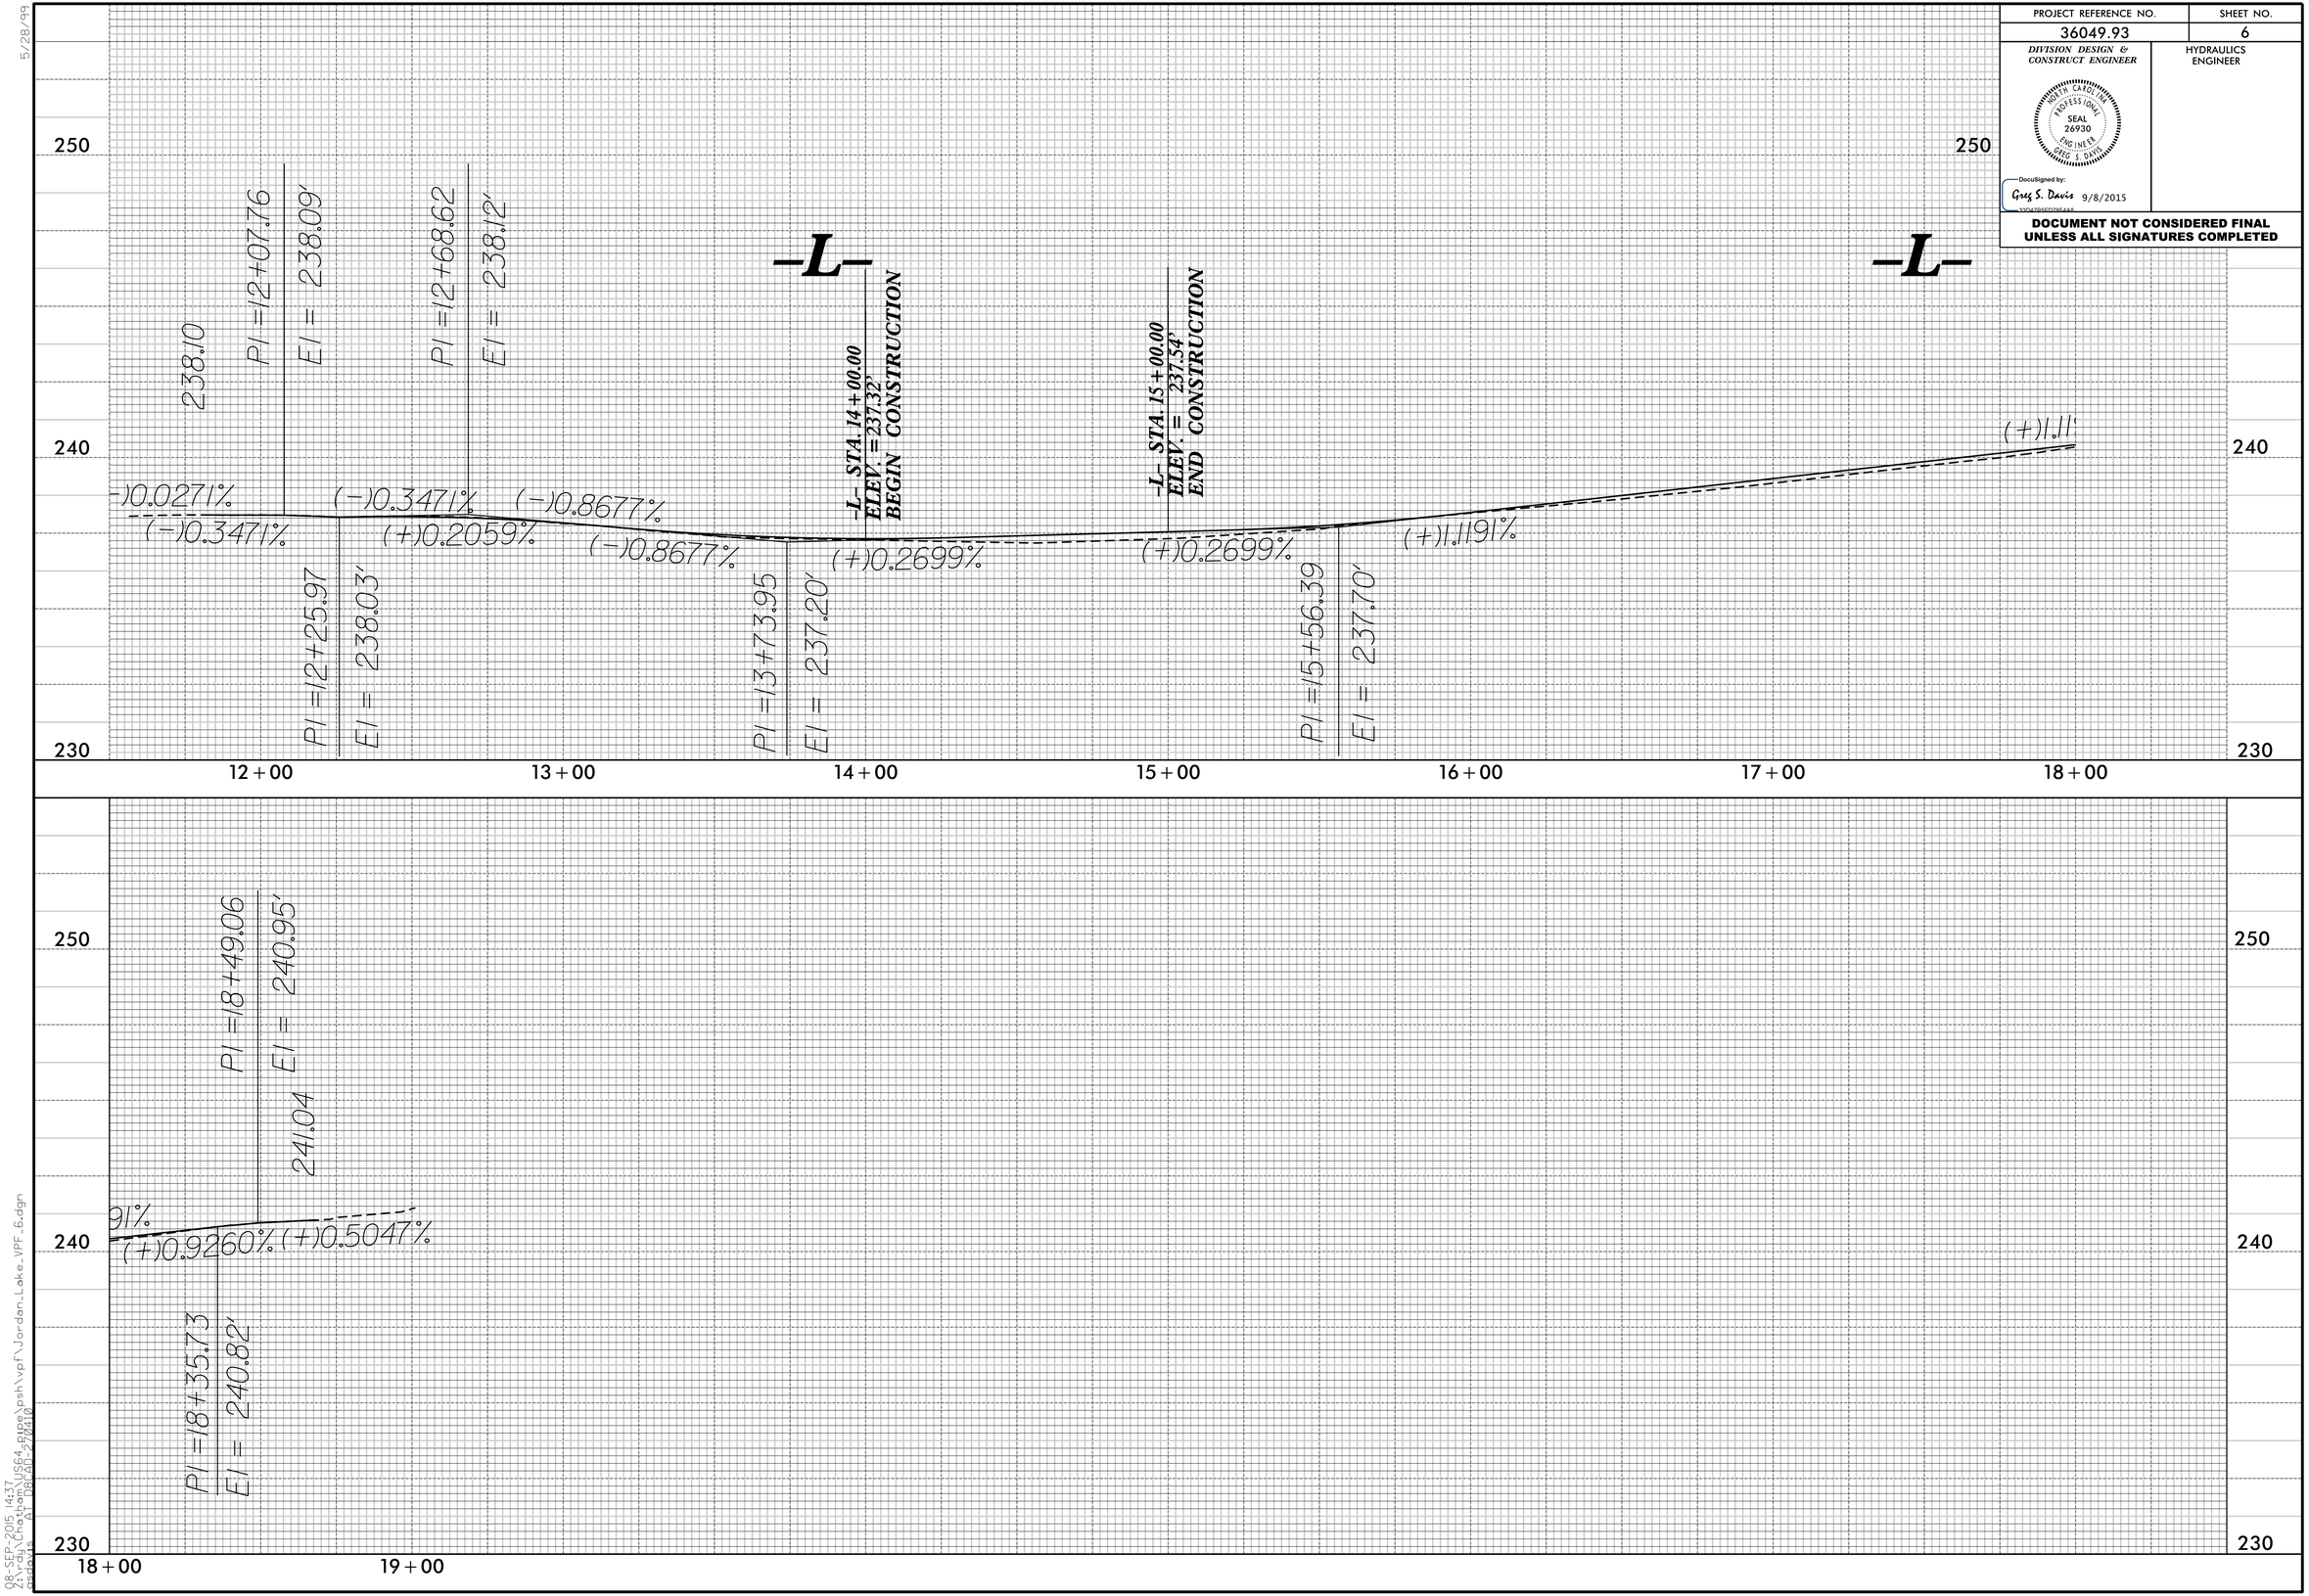

5/28/99

08-SEP-2015 14:37
cdavis1 (nsbhome)
ASDGN3 AT DBGAD-272410