PROJECT REFERENCE NO.	SHEET NO.
W-5709B	1C
Division 9 DDC	

SURVEY CONTROL SHEET W-5709B

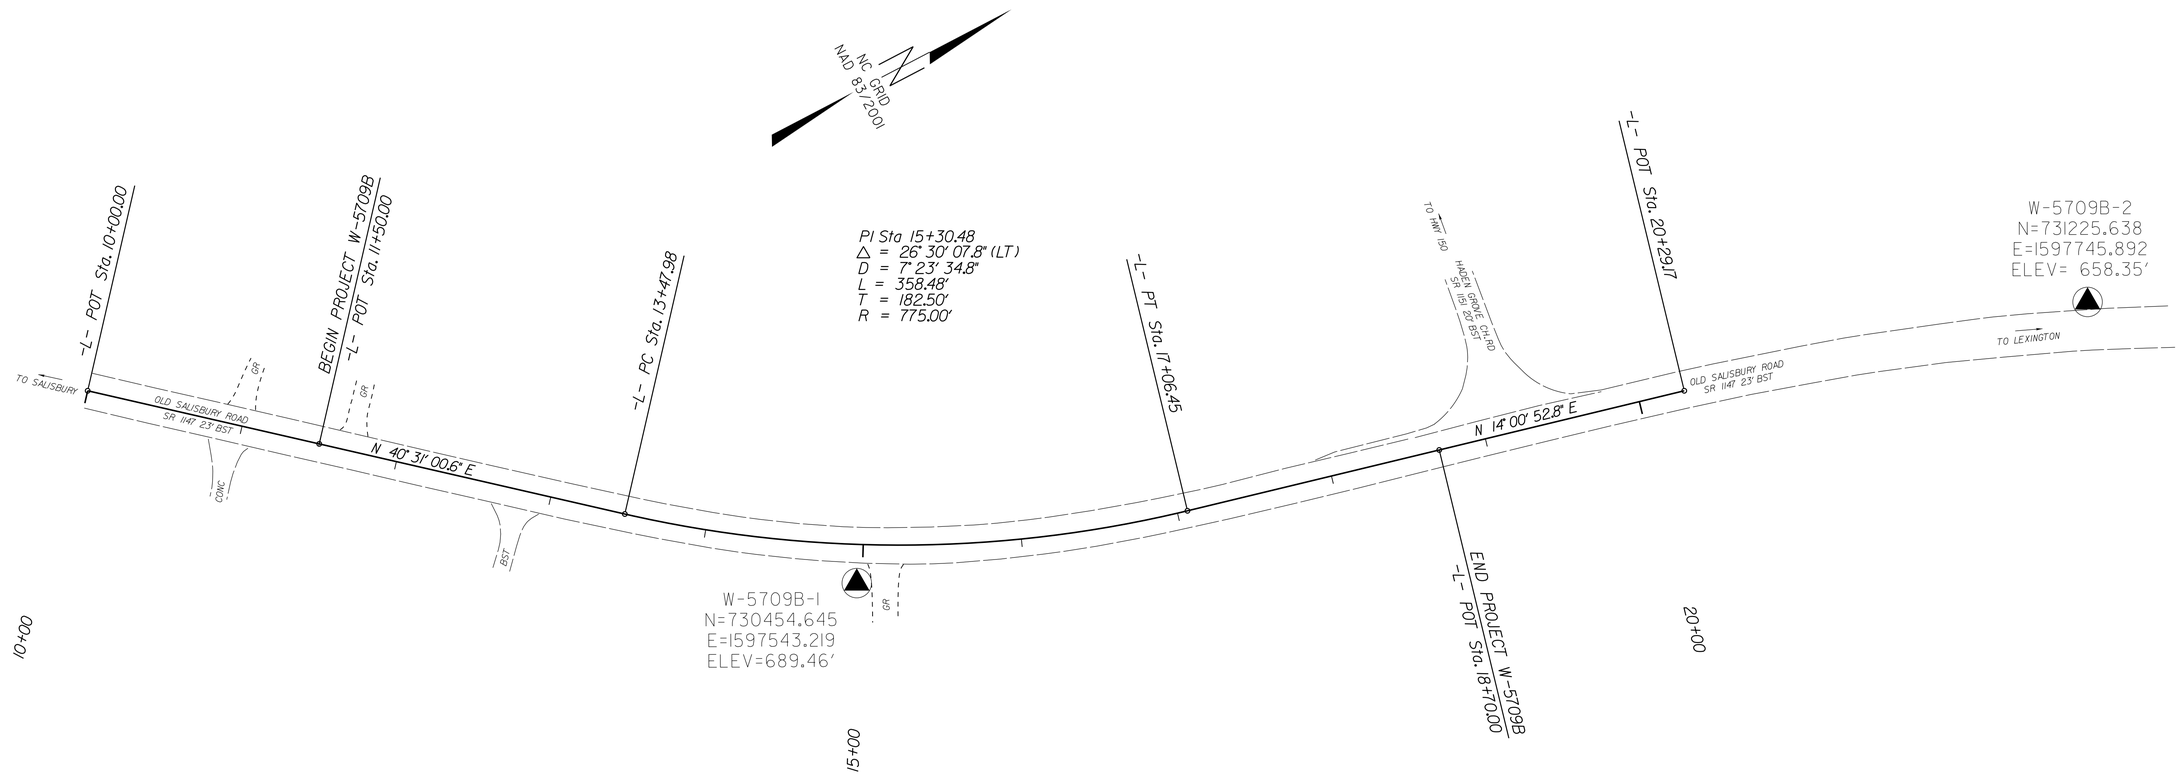

DATUM DESCRIPTION

THE LOCALIZED COORDINATE SYSTEM DEVELOPED FOR THIS PROJECT IS BASED ON THE STATE PLANE COORDINATES ESTABLISHED BY NCDOT FOR MONUMENT "W5709-1"
WITH NAD 83/NA 2011 STATE PLANE GRID COORDINATES OF
NORTHING: 730454.645(ft) EASTING: 1597543.219(ft)
ELEVATION: 689.46(ft)
THE AVERAGE COMBINED GRID FACTOR USED ON THIS PROJECT (GROUND TO GRID) IS: 0.99996705
THE N.C. LAMBERT GRID BEARING AND LOCALIZED HORIZONTAL GROUND DISTANCE FROM "W5709-1" TO -L- STATION 10+00.00 IS
S 41°37'57" W 500.59'
ALL LINEAR DIMENSIONS ARE LOCALIZED HORIZONTAL DISTANCES
VERTICAL DATUM USED IS NAVD 88

L

TYPE	STATION	NORTH	EAST
POT	10+00.00	730080.4940	1597210.6530
PC	13+47.98	730345.0312	1597436.7235
PT	17+06.45	730660.8445	1597599.4879
POT	20+29.17	730973.9573	1597677.6408

BL

POINT	DESC.	NORTH	EAST	ELEVATION	L STATION	OFFSET
1	W-5709B	730454.6450	1597543.2190	689.46	14+96.74	24.43 RT
2	W-5709B	731225.6380	1597745.8920	658.35	OUTSIDE PROJECT LIMITS	

NOTES:

1. IF FURTHER INFORMATION REGARDING PROJECT CONTROL IS NEEDED, PLEASE CONTACT THE DIVISION 9 DDC UNIT.

2. PROJECT CONTROL WAS ESTABLISHED USING GNSS, THE GLOBAL NAVIGATION SATELLITE SYSTEM.

NOTE: DRAWING NOT TO SCALE

6/2/99
18-OCT-2017 11:01
S:\Project Development\TIP Projects_W\W-5709B Haden Grove Church Rd\Roadway\W-5709B_ddc_1C.dgn
Ikeagan AT 919-294550