8/17/99

REVISIONS

PROJECT REFERENCE NO.	SHEET NO.
W-5709B	4
R/W SHEET NO.	
ROADWAY DESIGN ENGINEER	HYDRAULICS ENGINEER

NORTH CAROLINA PROFESSIONAL SEAL 045458 ENGINEER SCOTT A. JONES

DocuSigned by: Scott Jones 1/23/2018

DOCUMENT NOT CONSIDERED FINAL UNLESS ALL SIGNATURES COMPLETED

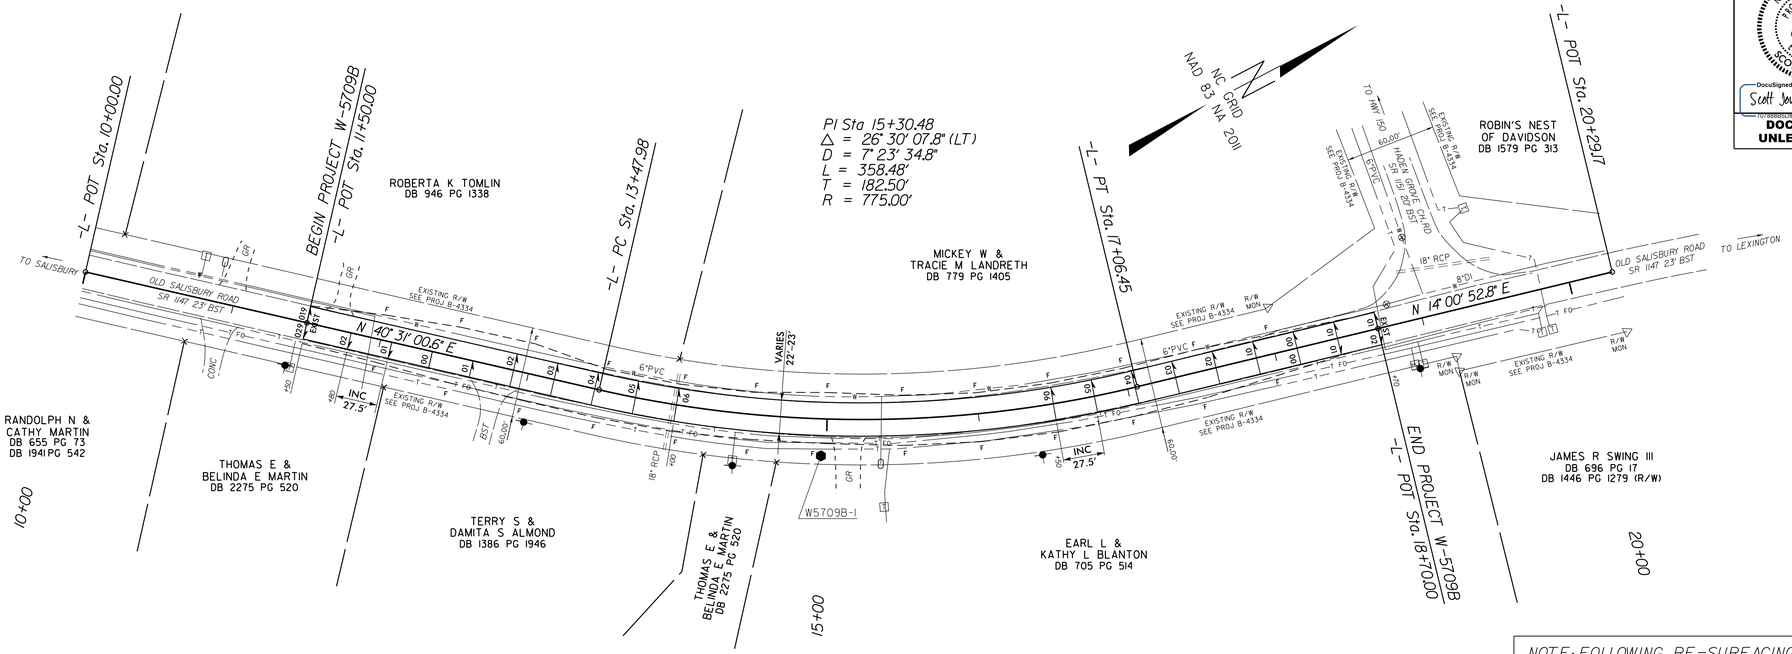
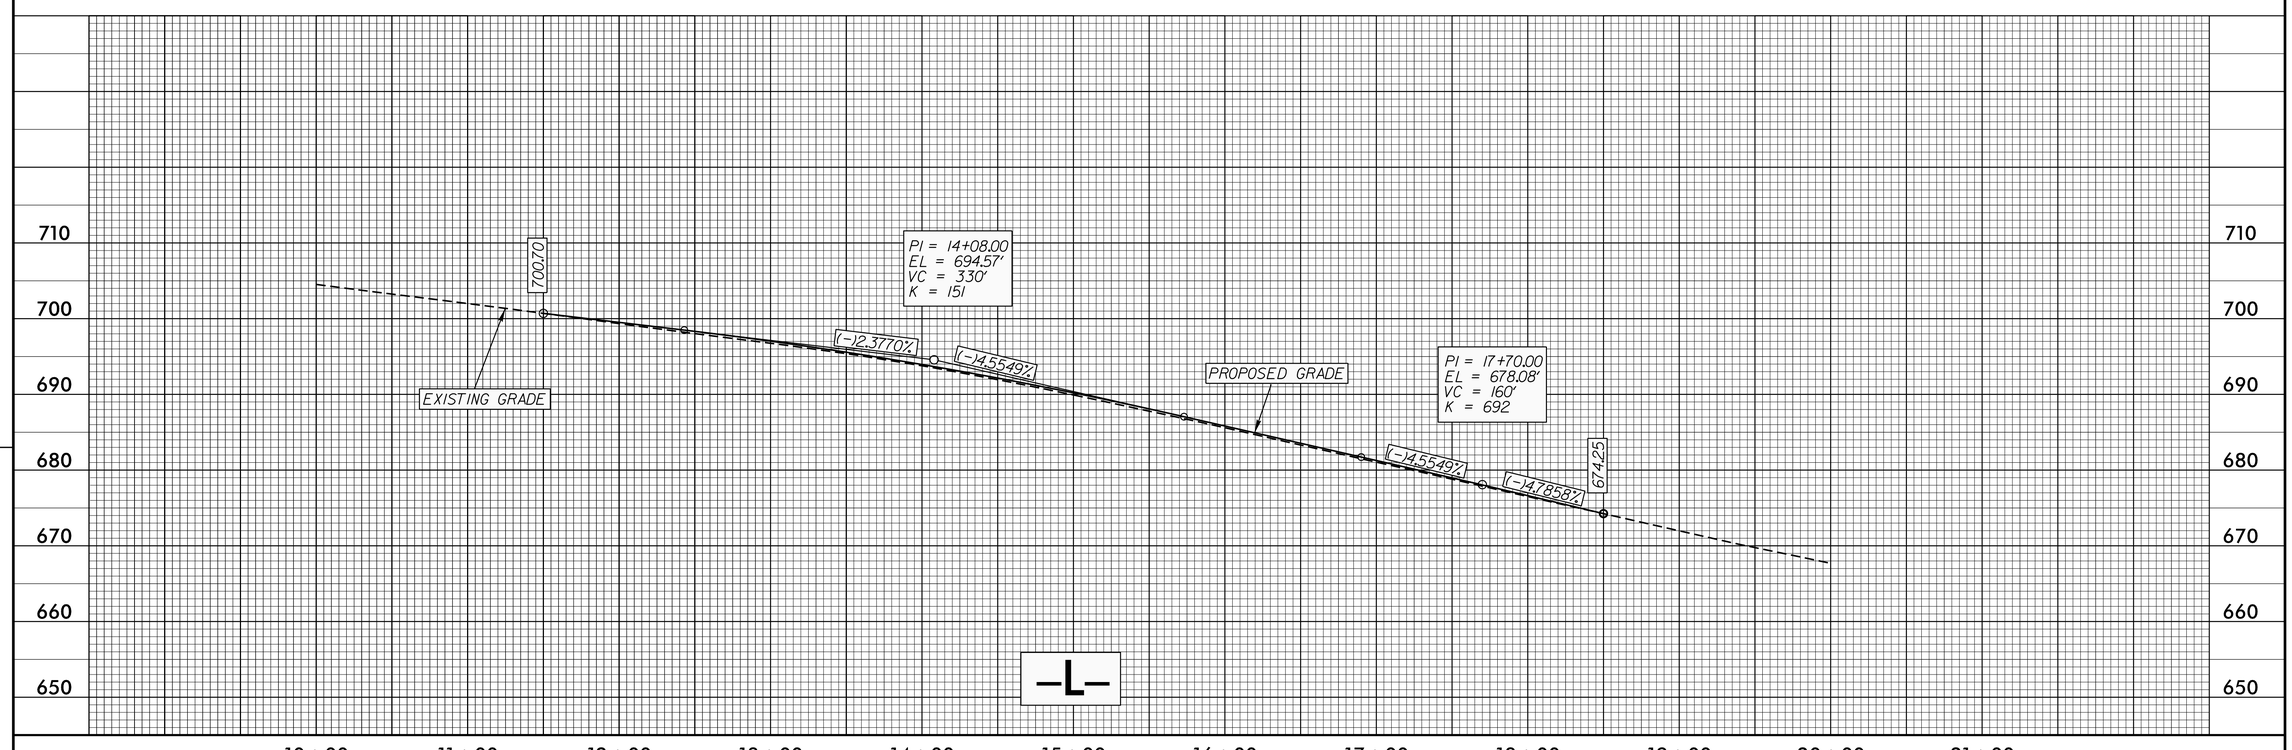
NOTE: FOLLOWING RE-SURFACING, THE CONTRACTOR SHALL INSTALL NEW THERMOPLASTIC PAVEMENT MARKINGS (SAME AS EXISTING) AND TIE INTO EXISTING PAVEMENT MARKINGS