PROJECT REFERENCE NO.	SHEET NO.
W-5709B	2A-2
ROADWAY DESIGN ENGINEER	PAVEMENT DESIGN ENGINEER

DOCUMENT NOT CONSIDERED FINAL UNLESS ALL SIGNATURES COMPLETED

EROSION CONTROL DETAIL

NOTES:
Less than 5′ – 10′ undisturbed buffer from ROW, ditchline, water feature, or drainage inlet, add BMP.

BMP Options: Wattle or Silt Fence

< 5′ – 10′ Undisturbed buffer add BMP

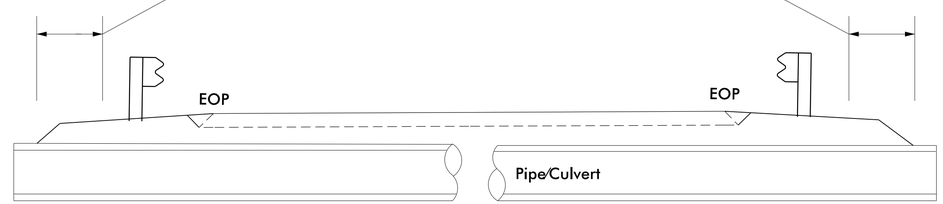

< 5′ – 10′ Undisturbed buffer from jurisdictional feature add BMP

< 5′ – 10′ Undisturbed buffer from ditchline, add BMP

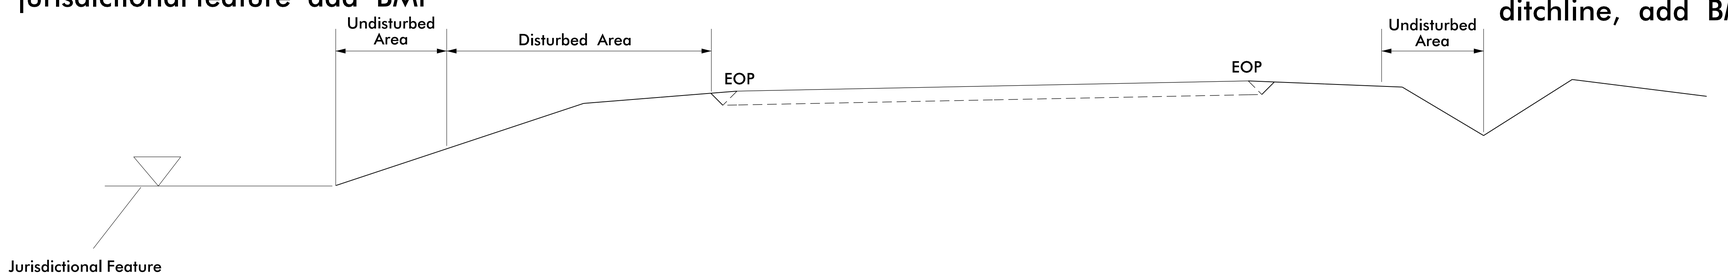

Use BMP's if shoulders and/or frontslopes and/or ditchline and/or backslopes are disturbed

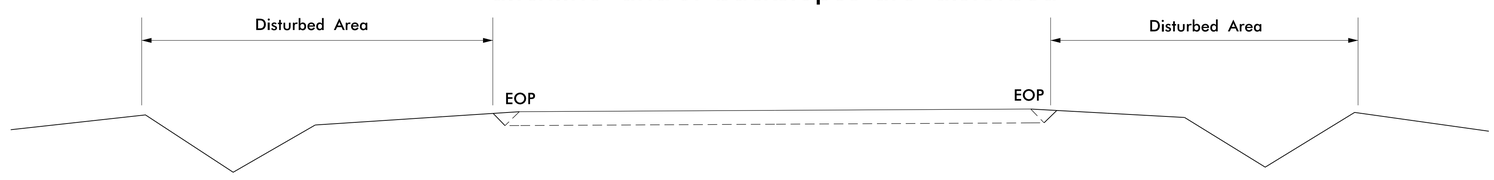

< 5′ – 10′ Undisturbed buffer from inlet, add wattle

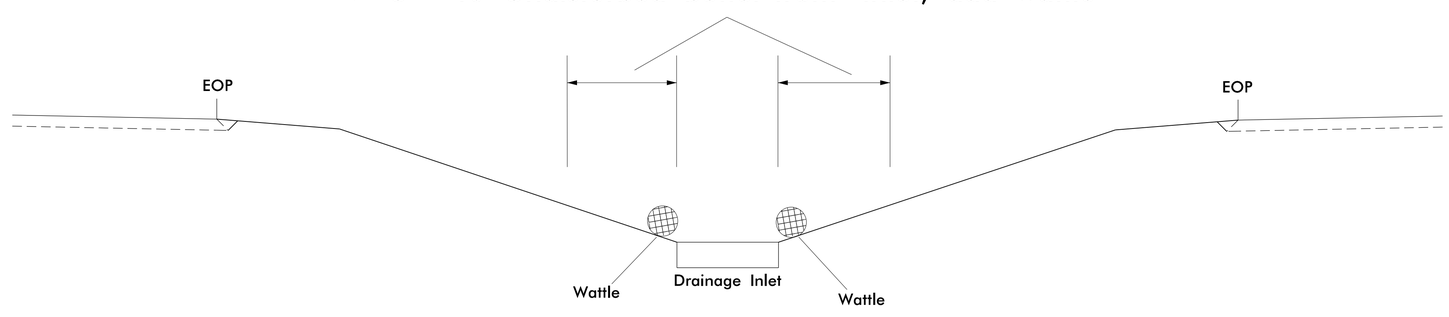

NOT TO SCALE

6/2/99
18-OCT-2017 11:01
C:\Projects\Development\TIP_Projects_W\W-5709B Haden Grove Church Rd\Roadway\W-5709B_ddc_2A-2_Ero_typ.dgn
Jleaton
AT: D1\9.294650