09/08/99

TIP PROJECT: W-5709B

CONTRACT: DI00197

See Sheet 1-A For Index of Sheets
See Sheet 1-B For Conventional Symbols

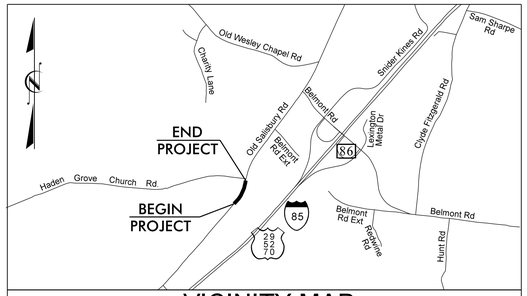

VICINITY MAP

STATE OF NORTH CAROLINA
DIVISION OF HIGHWAYS

DAVIDSON COUNTY

LOCATION: OLD SALISBURY ROAD AT HADEN GROVE CHURCH ROAD

TYPE OF WORK: PAVING, GRADING, AND PAVEMENT MARKINGS

STATE	STATE PROJECT REFERENCE NO.	SHEET NO.	TOTAL SHEETS
N.C.	W-5709B	1	

STATE PROJ. NO.	F. A. PROJ. NO.	DESCRIPTION
44855.1.2		PE
44855.2.2		RW/UTILS
44855.3.2		CONST

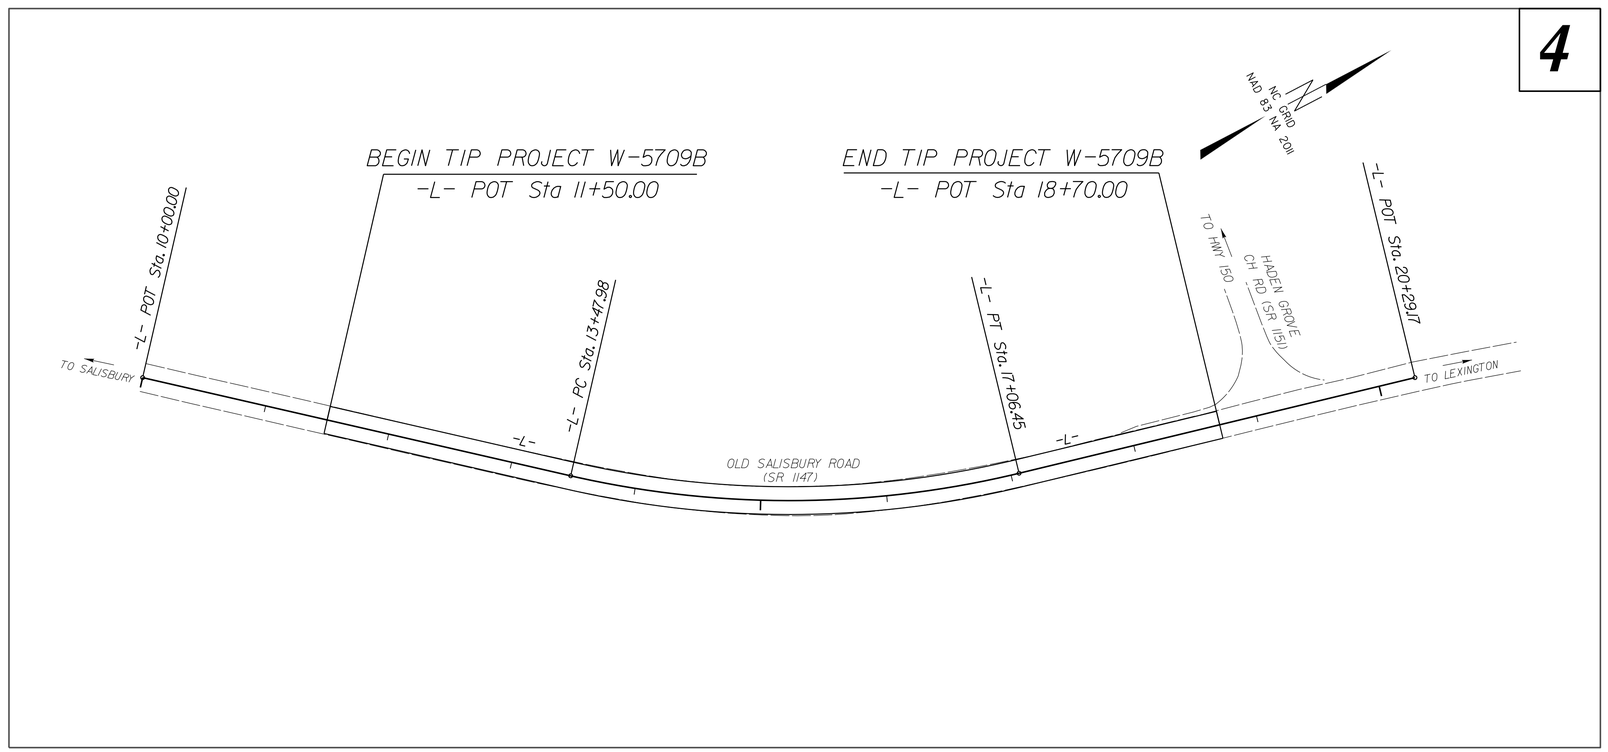

DOCUMENT NOT CONSIDERED FINAL UNLESS ALL SIGNATURES COMPLETED

GRAPHIC SCALES

50 25 0 50 100
PLANS

50 25 0 50 100
PROFILE (HORIZONTAL)

10 5 0 10 20
PROFILE (VERTICAL)

DESIGN DATA

ADT 2015 = 2900
V = 60 MPH
FUNC CLASS = MINOR ARTERIAL

PROJECT LENGTH

LENGTH ROADWAY TIP PROJECT W-5709B = 0.136 MILE
TOTAL LENGTH TIP PROJECT W-5709B = 0.136 MILE

Prepared In the Office of:
DIVISION OF HIGHWAYS
NINTH DIVISION DESIGN\CONSTRUCT
375 SILAS CREEK PARKWAY WINSTON-SALEM, N.C. 27127

2012 STANDARD SPECIFICATIONS

RIGHT OF WAY DATE: N/A

LETTING DATE: FEBRUARY 14, 2018

SCOTT A. JONES, PE
PROJECT ENGINEER

W. AL BLANTON, PE, PLS
PROJECT DESIGN ENGINEER

HYDRAULICS ENGINEER
SIGNATURE: P.E.

ROADWAY DESIGN ENGINEER
NORTH CAROLINA PROFESSIONAL SEAL 045458 ENGINEER SCOTT A. JONES
DocuSigned by: Scott Jones
SIGNATURE: P.E. 1/23/2018

STATE OF NORTH CAROLINA DEPARTMENT OF TRANSPORTATION

23-JAN-2018 08:56
S:\Project Development\TIP Projects_W\W-5709B Haden Grove Church Rd\Roadway\W-5709B_ddc_tsh.dgn
sajones8 AT DIV9-298083