| PROJECT REFERENCE NO. | SHEET NO. |
|---|---|
| W-5209F | 5 |

ROADWAY DESIGN ENGINEER

NORTH CAROLINA PROFESSIONAL SEAL 025499 ENGINEER William A. Blanton

1/21/2015

DocuSigned by: William A. Blanton

HYDRAULICS ENGINEER

NORTH CAROLINA PROFESSIONAL SEAL 022000 ENGINEER Galen Cail

1/22/2015

DocuSigned by: Galen Cail

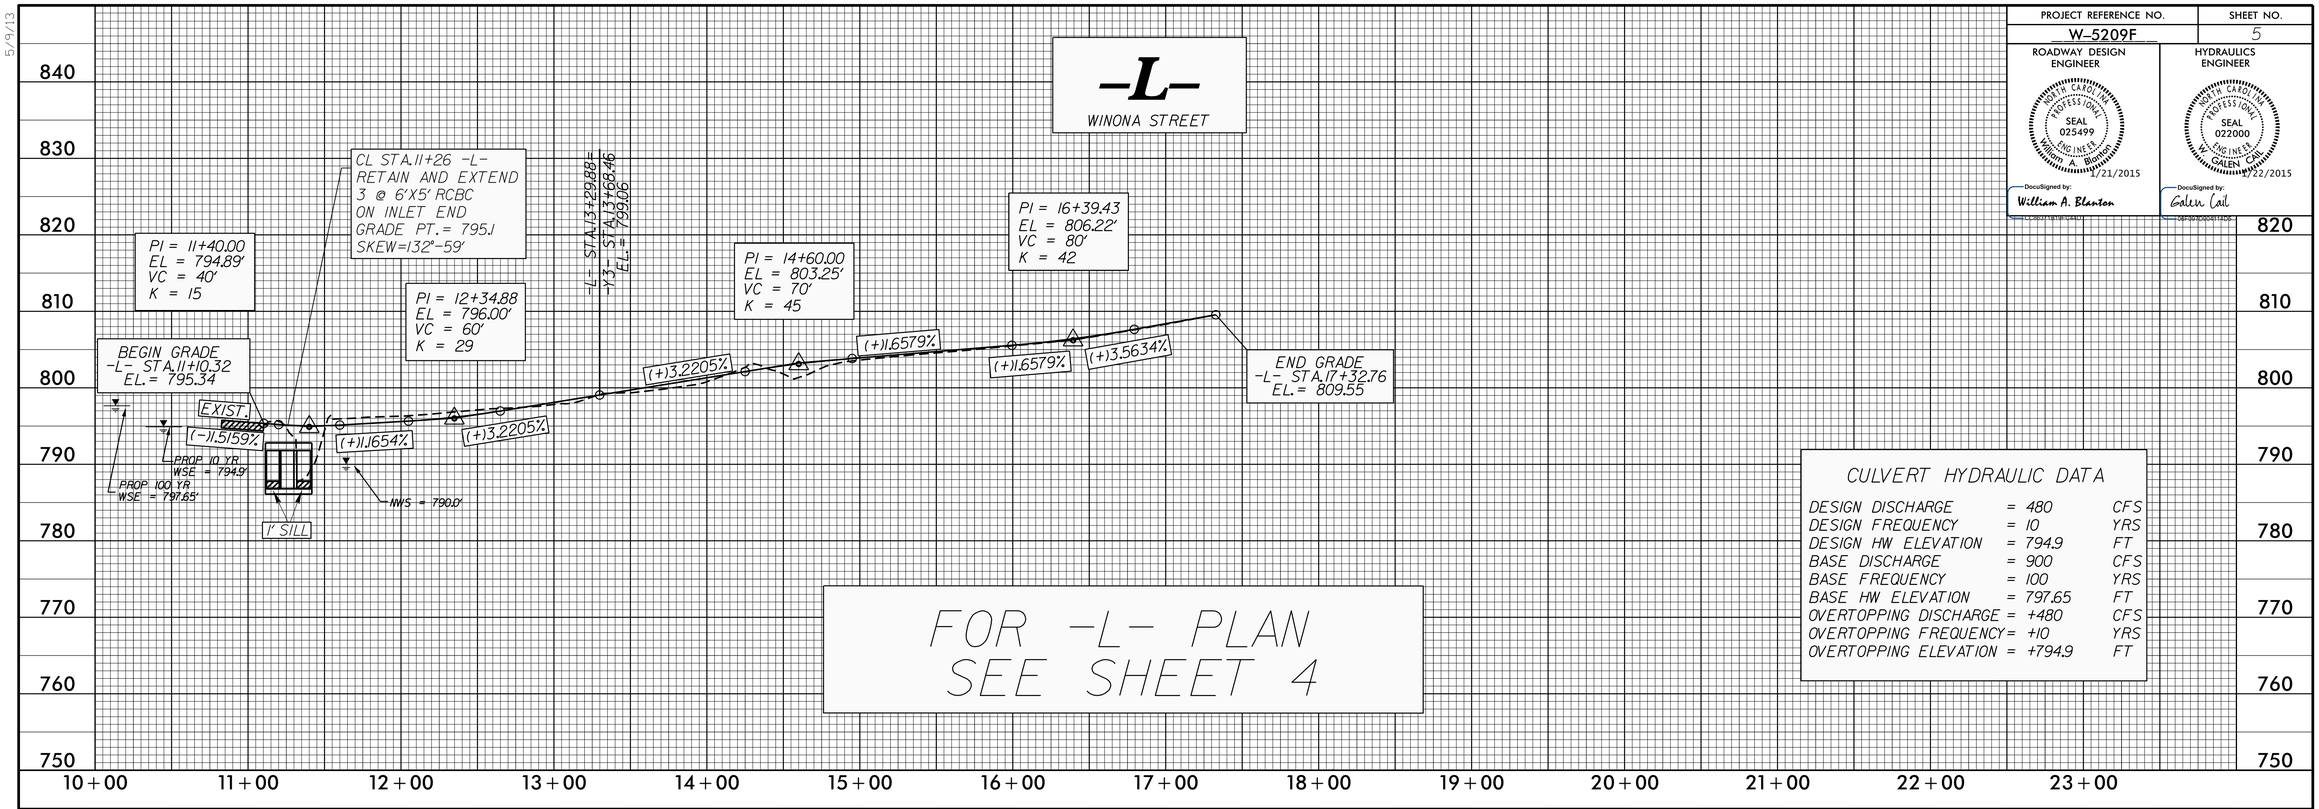


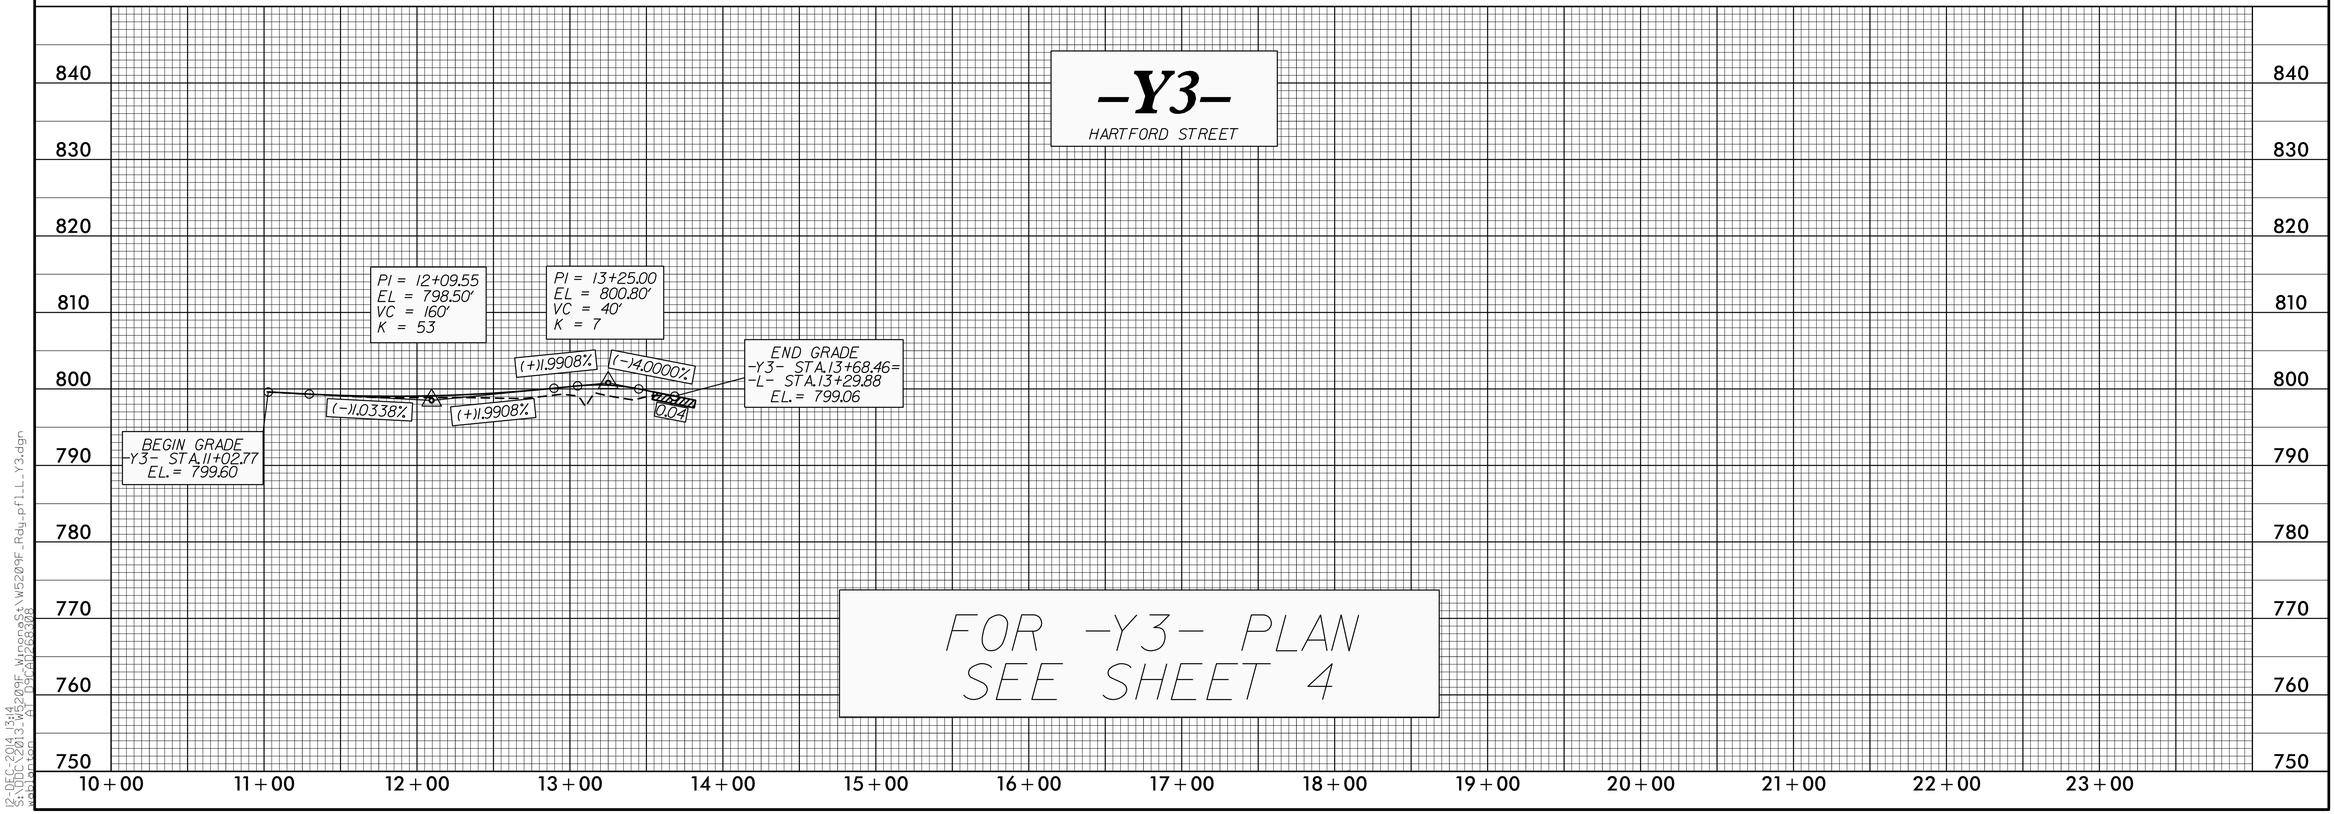


5/9/13

12-DEC-2014 13:14
S:\UDC\2013_W5209F_WinonaSt\W5209F_Rdy_pfl_L_Y3.dgn
$$$$USER$$$$ PLOT DATE=$$$$DATE$$$$