| PROJECT REFERENCE NO. | SHEET NO. |
|---|---|
| W-5209F | 4 |
| R/W SHEET NO. | |

ROADWAY DESIGN ENGINEER
NORTH CAROLINA PROFESSIONAL SEAL 025499 ENGINEER William A. Blanton
DocuSigned by: 1/21/2015 William A. Blanton
CC8837181191C44D...

HYDRAULICS ENGINEER
NORTH CAROLINA PROFESSIONAL SEAL 022000 ENGINEER Galen Cail
DocuSigned by: 1/22/2015 Galen Cail
06F097090411405...

PAVEMENT REMOVAL

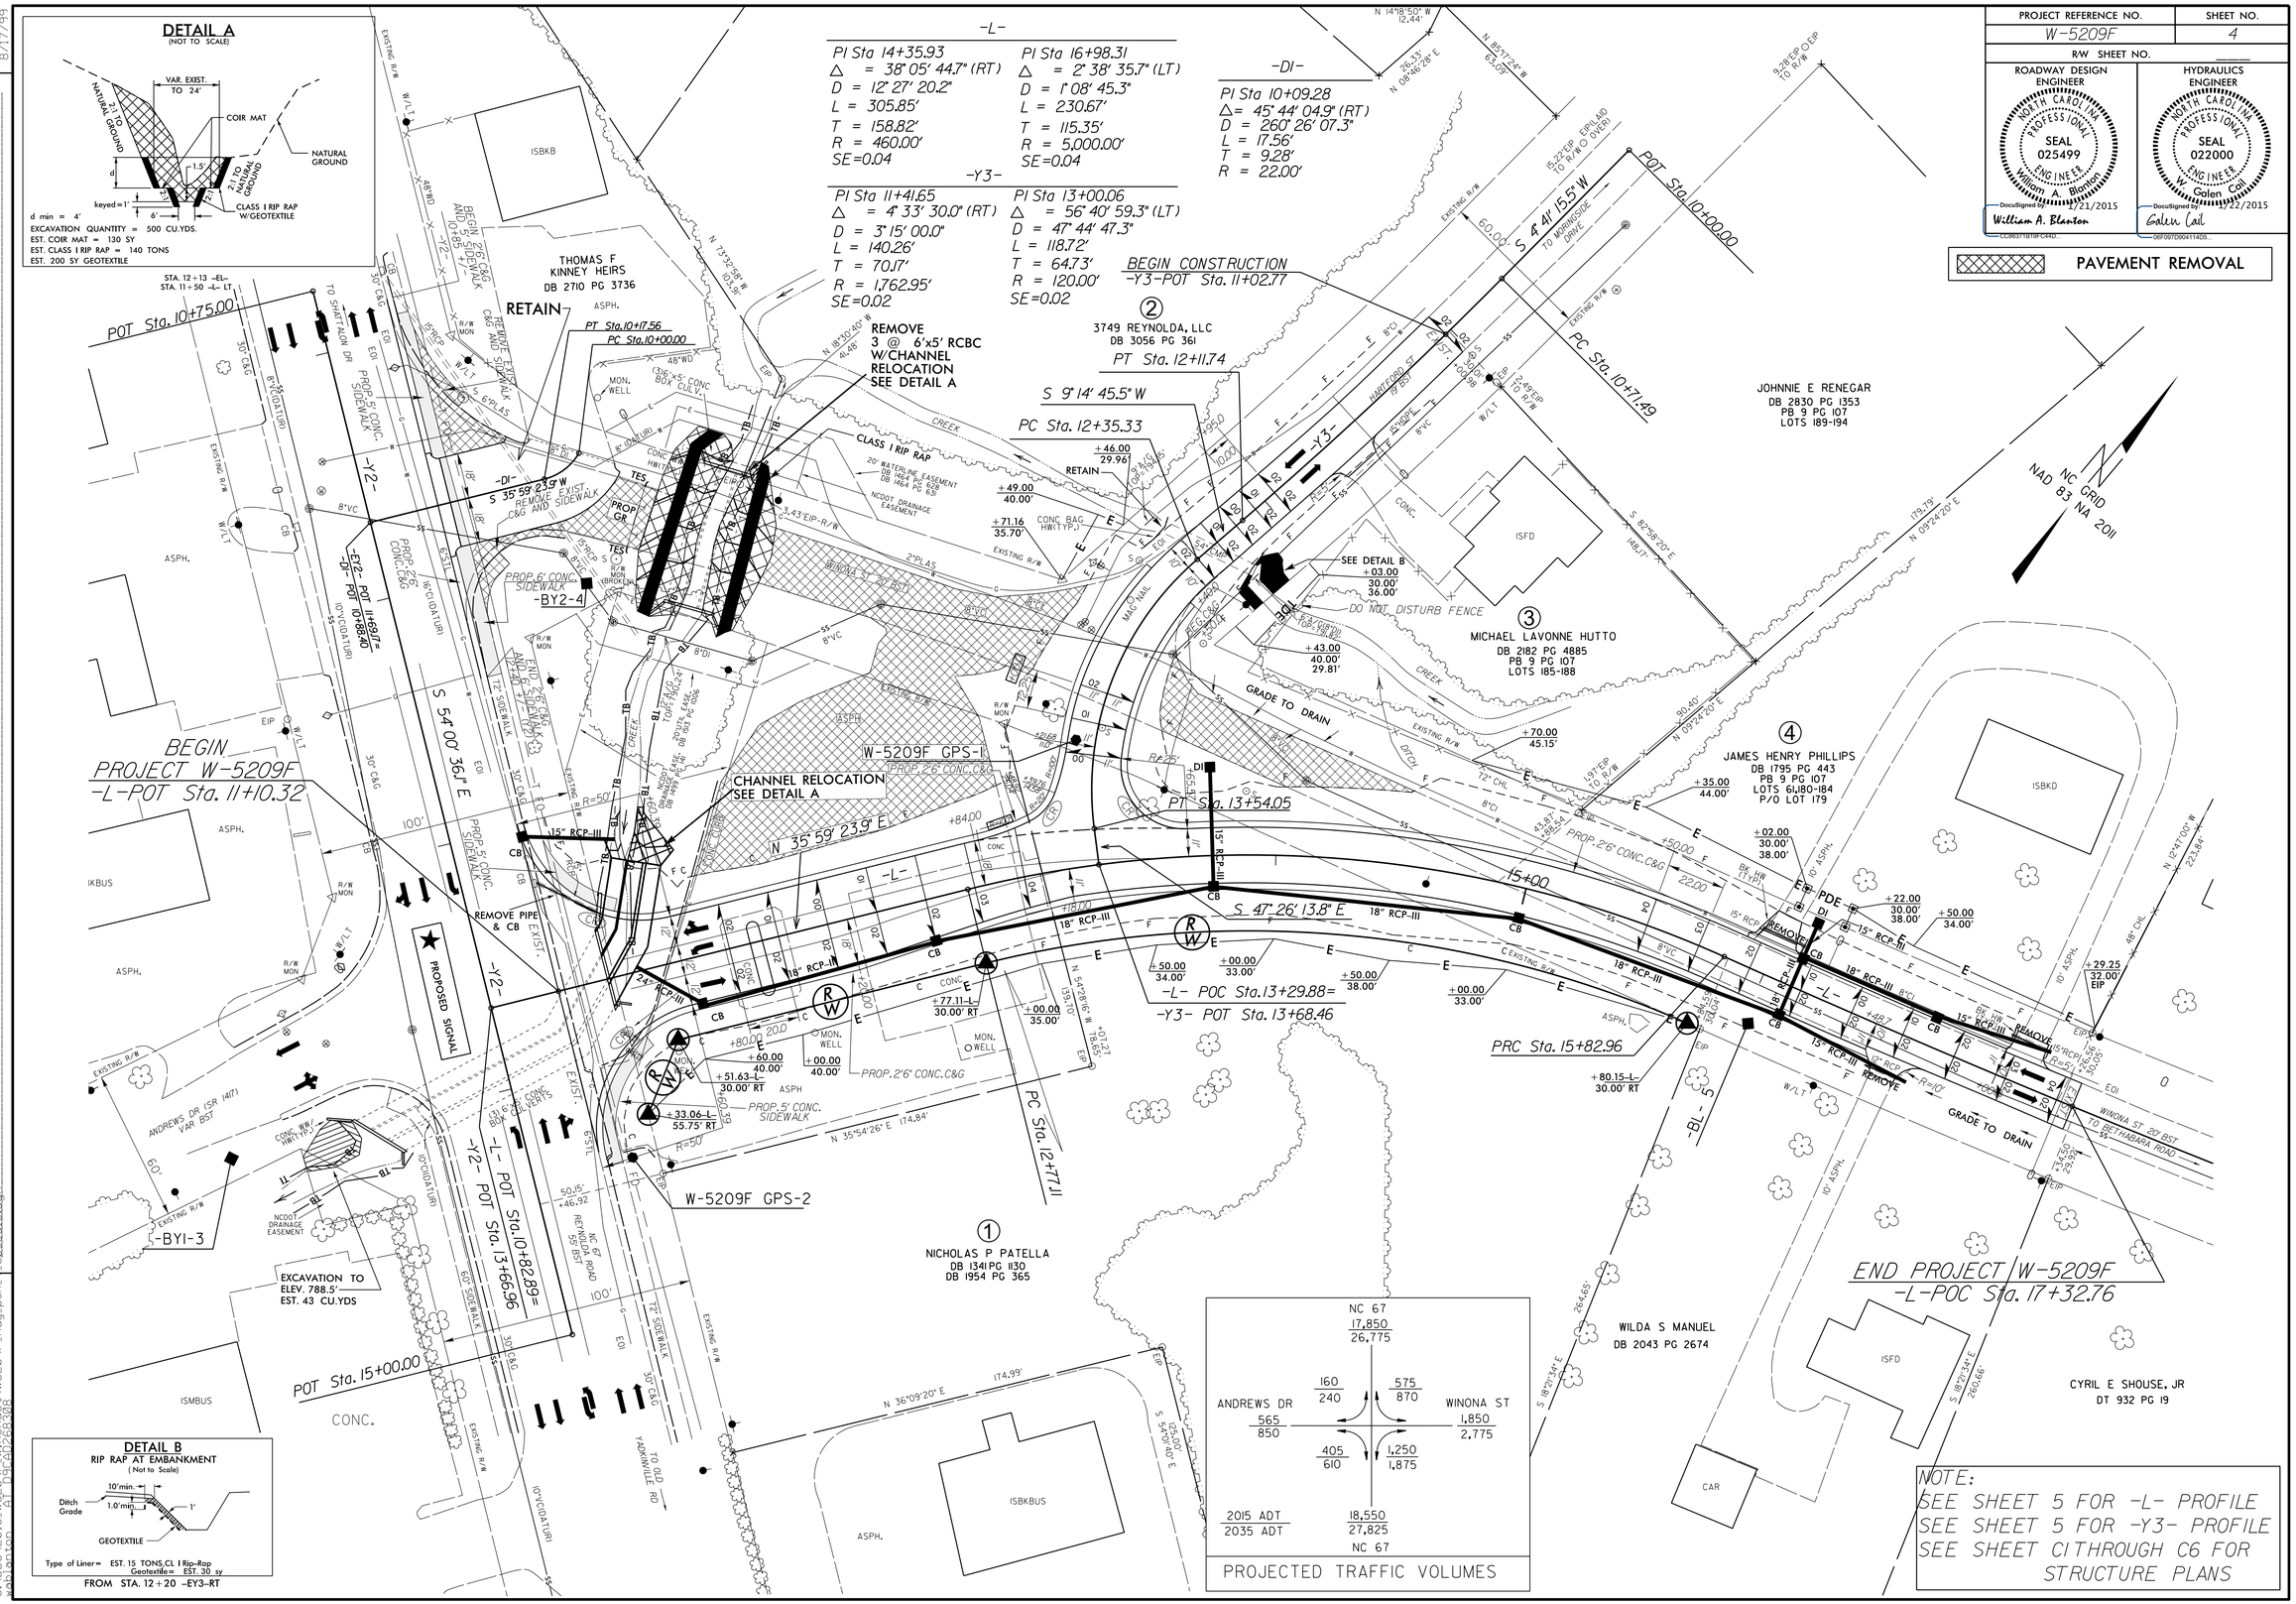


REVISIONS

8/17/99

21-JAN-2015 13:18
S:\DOT\2013.W\5209F_Wilkes\W5209F_Rdy_psh_4_30scale.dgn