PROJ. REFERENCE NO.	SHEET NO.
W-5209F	TMP-04

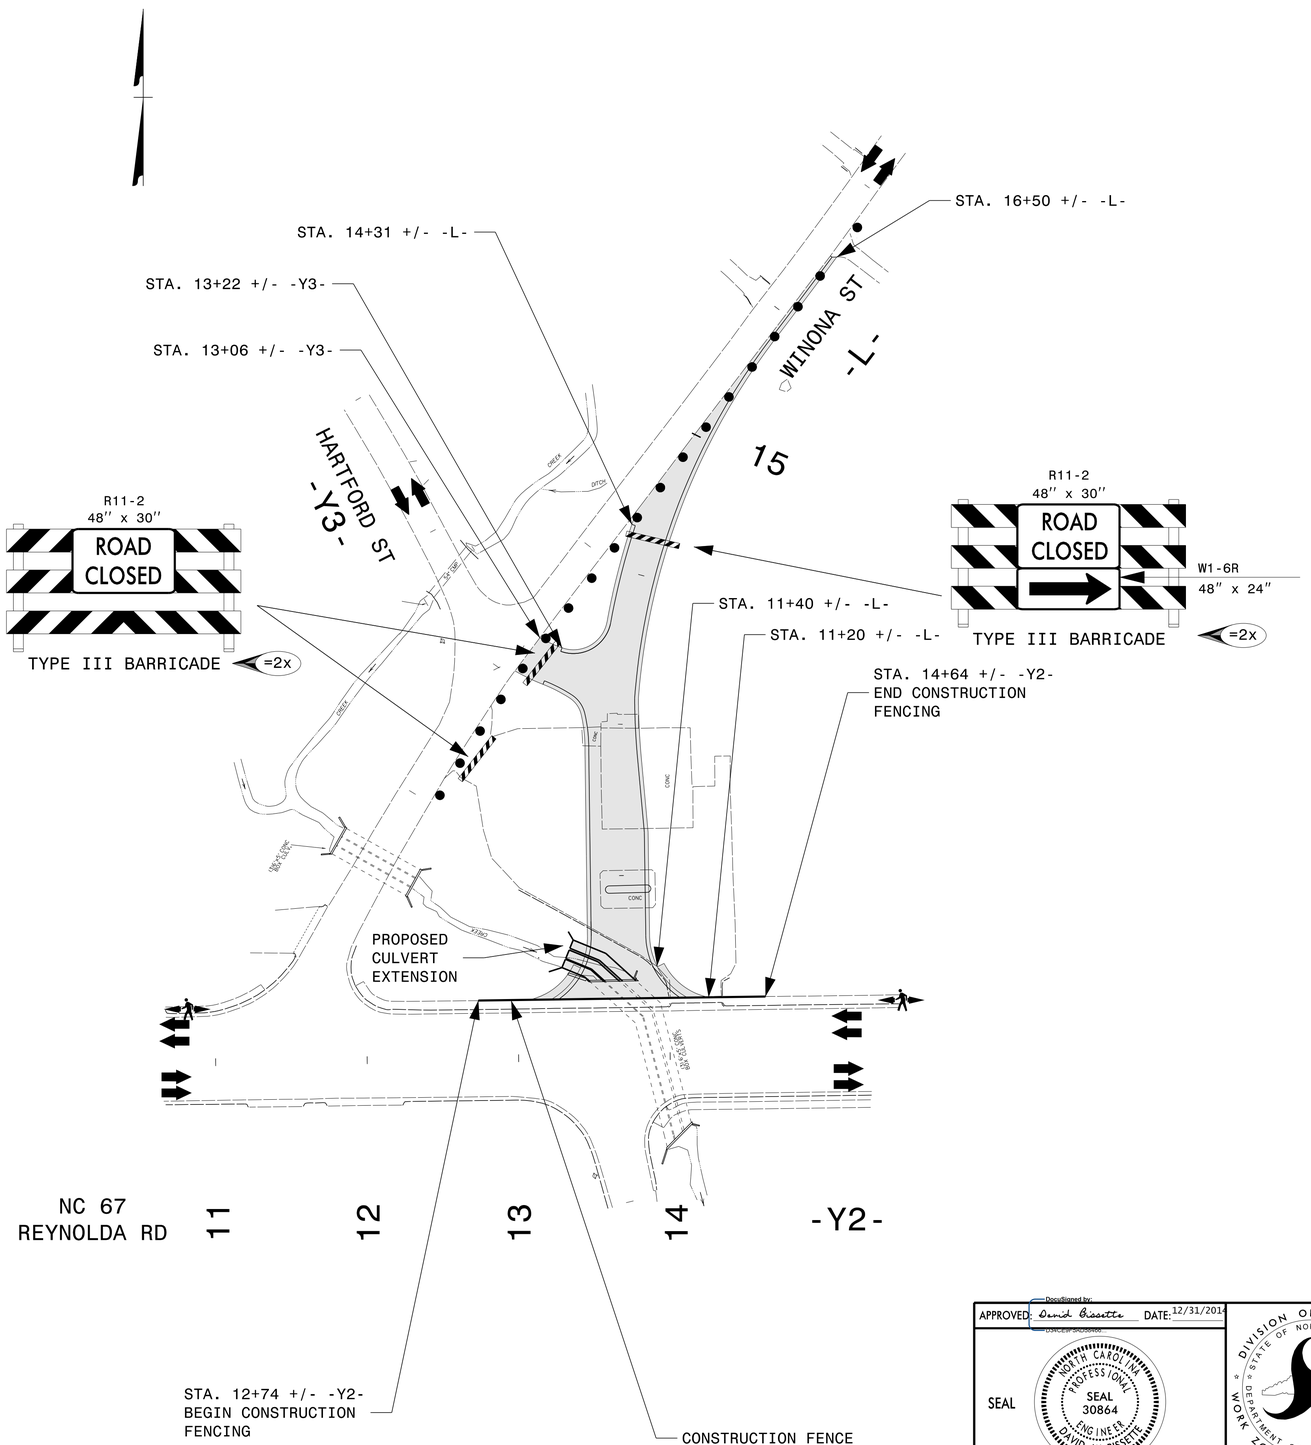

APPROVED: DocuSigned by: David Bissette DATE: 12/31/2014

SEAL

NORTH CAROLINA PROFESSIONAL SEAL 30864 ENGINEER DAVID W. BISSETTE

DIVISION OF HIGHWAYS STATE OF NORTH CAROLINA DEPARTMENT OF TRANSPORTATION WORK ZONE TRAFFIC CONTROL

PHASE I DETAIL
STEP 2

12/30/2014
R:\TIPProjects-W\W5209F\Traffic\TrafficControl\TCP\Detail\W5209F_TMP_PHIA_04.dgn
Usersghayes76