PROJ. REFERENCE NO.	SHEET NO.
W-5209F	TMP-05

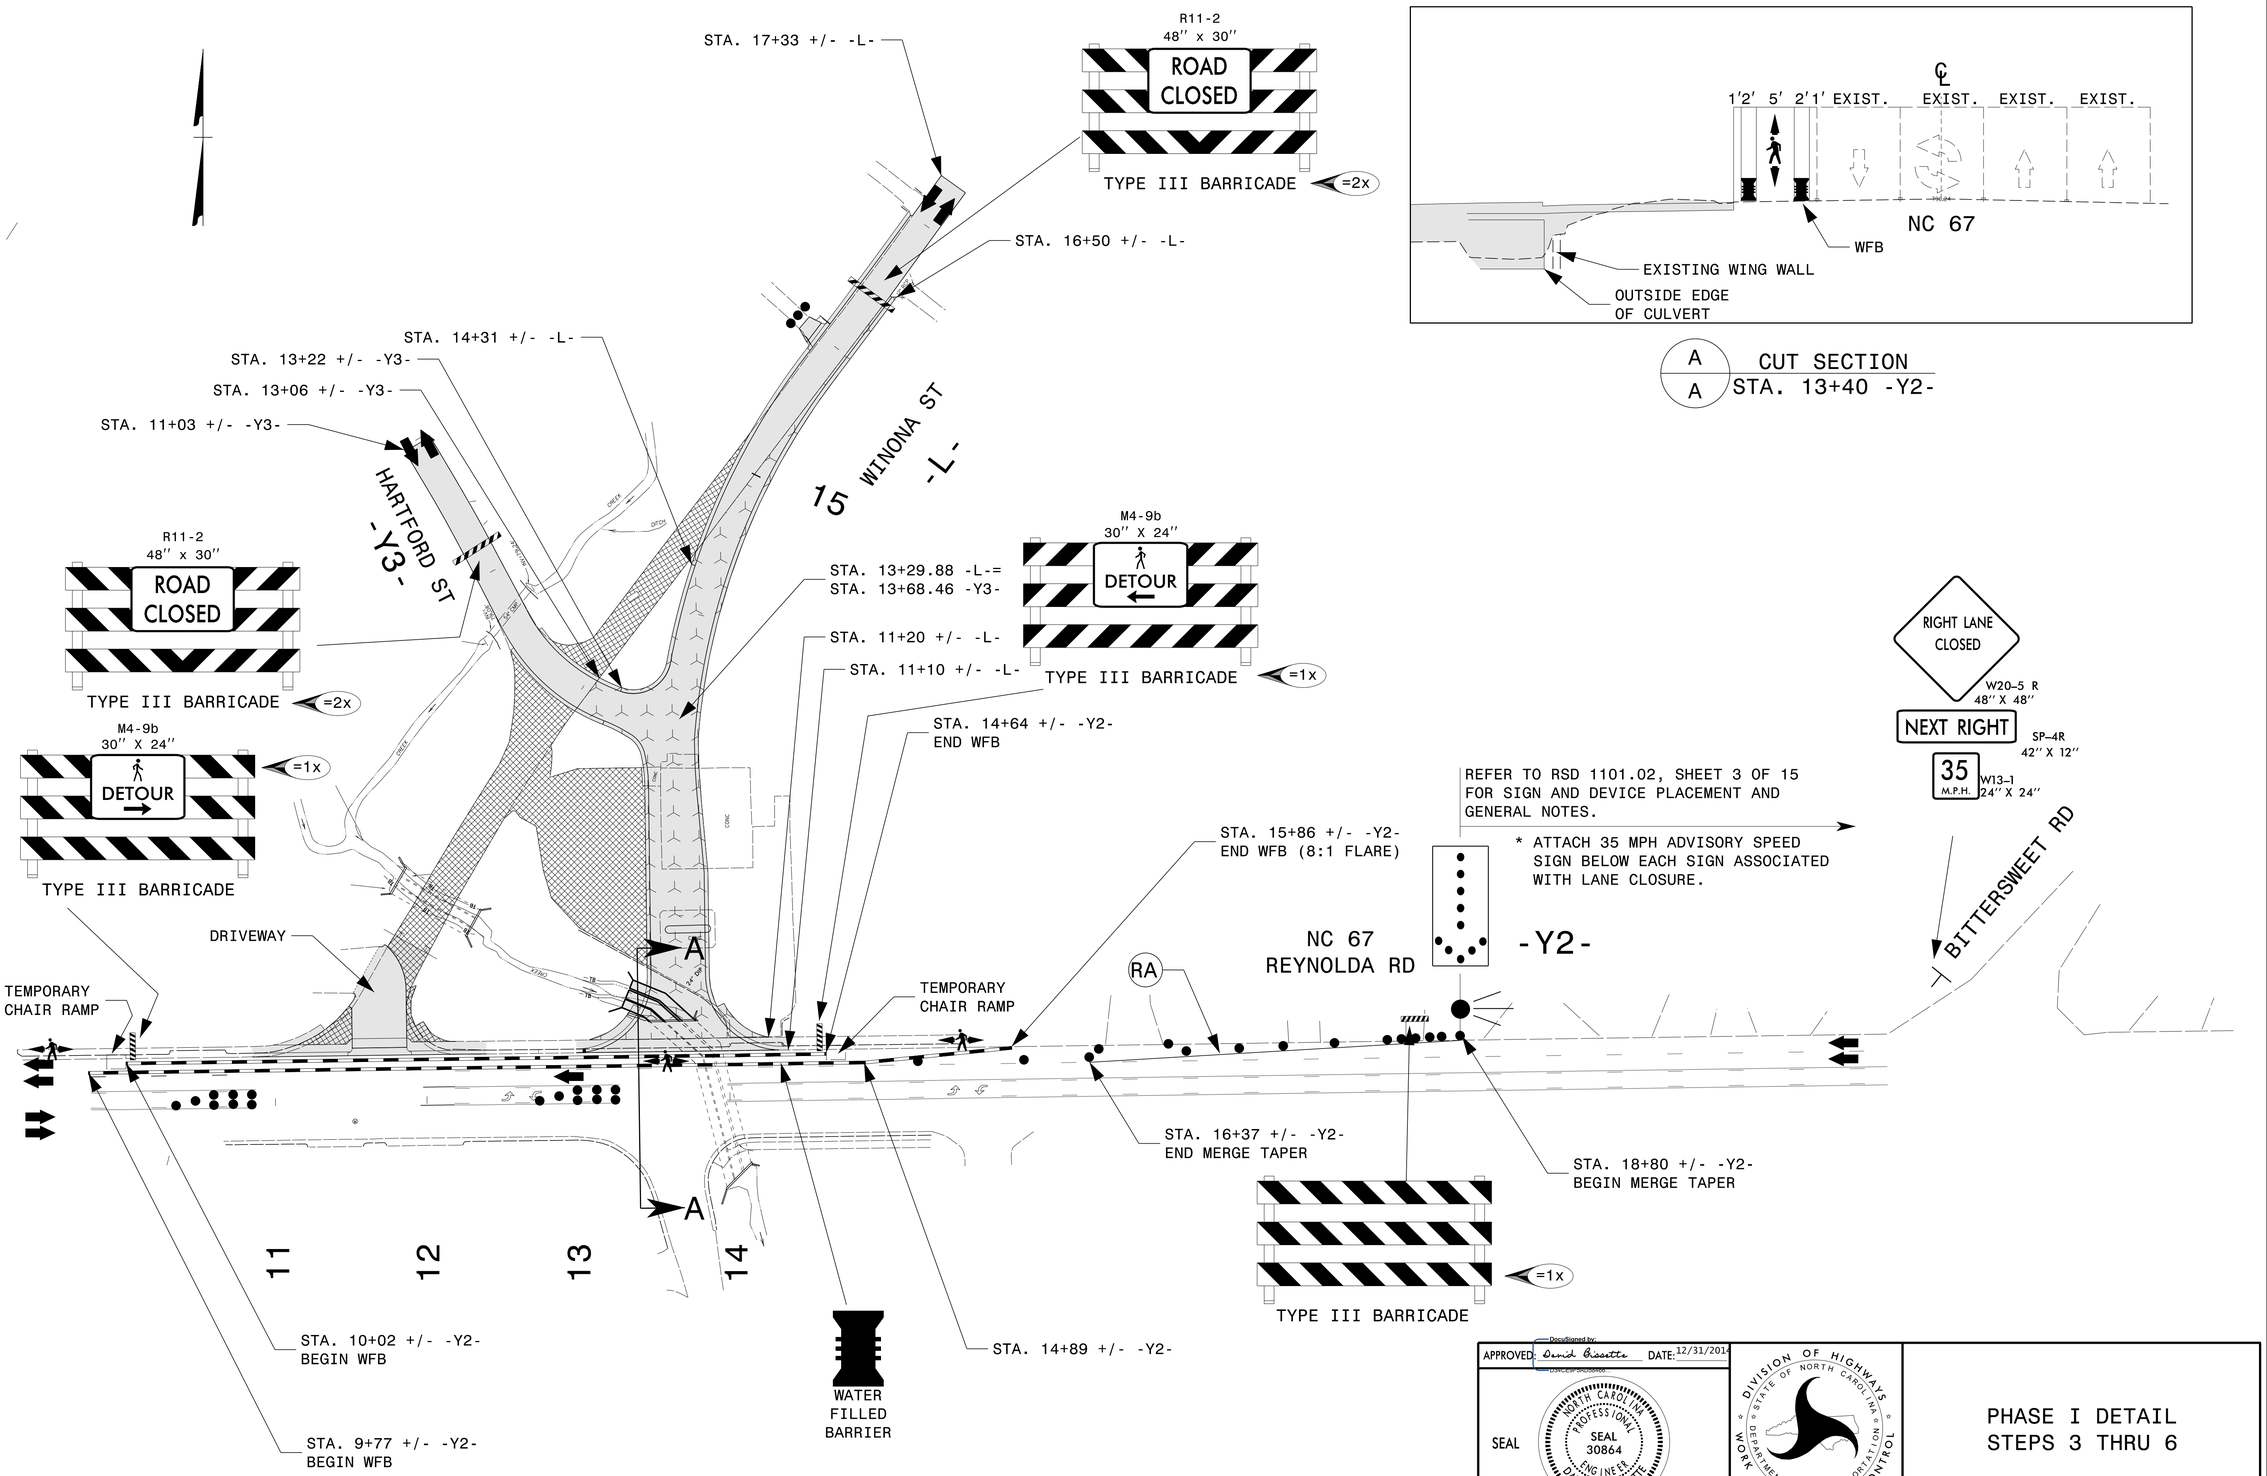

APPROVED: DocuSigned by: David Bissette DATE: 12/31/2014
DOCUSIGNED BY:

SEAL

NORTH CAROLINA PROFESSIONAL SEAL 30864 ENGINEER DAVID W. BISSETTE

DIVISION OF HIGHWAYS
STATE OF NORTH CAROLINA
DEPARTMENT OF TRANSPORTATION
WORK ZONE TRAFFIC CONTROL

PHASE I DETAIL
STEPS 3 THRU 6

12/31/2014
P:\TIPProjects-W\W5209F\Traffic\TrafficControl\TCP\Detail\W5209F_TMP_PHIA_05.dgn
User:msteelman