TIP NO.	SHEET NO.
W-5209F	PMP-2

APPROVED: _____

DATE: _____

SEAL

NORTH CAROLINA PROFESSIONAL SEAL 025499 ENGINEER WILLIAM A. BLANTON

DocuSigned by: William A. Blanton CC86371B19FC44D

1/21/2015

PAVEMENT REMOVAL

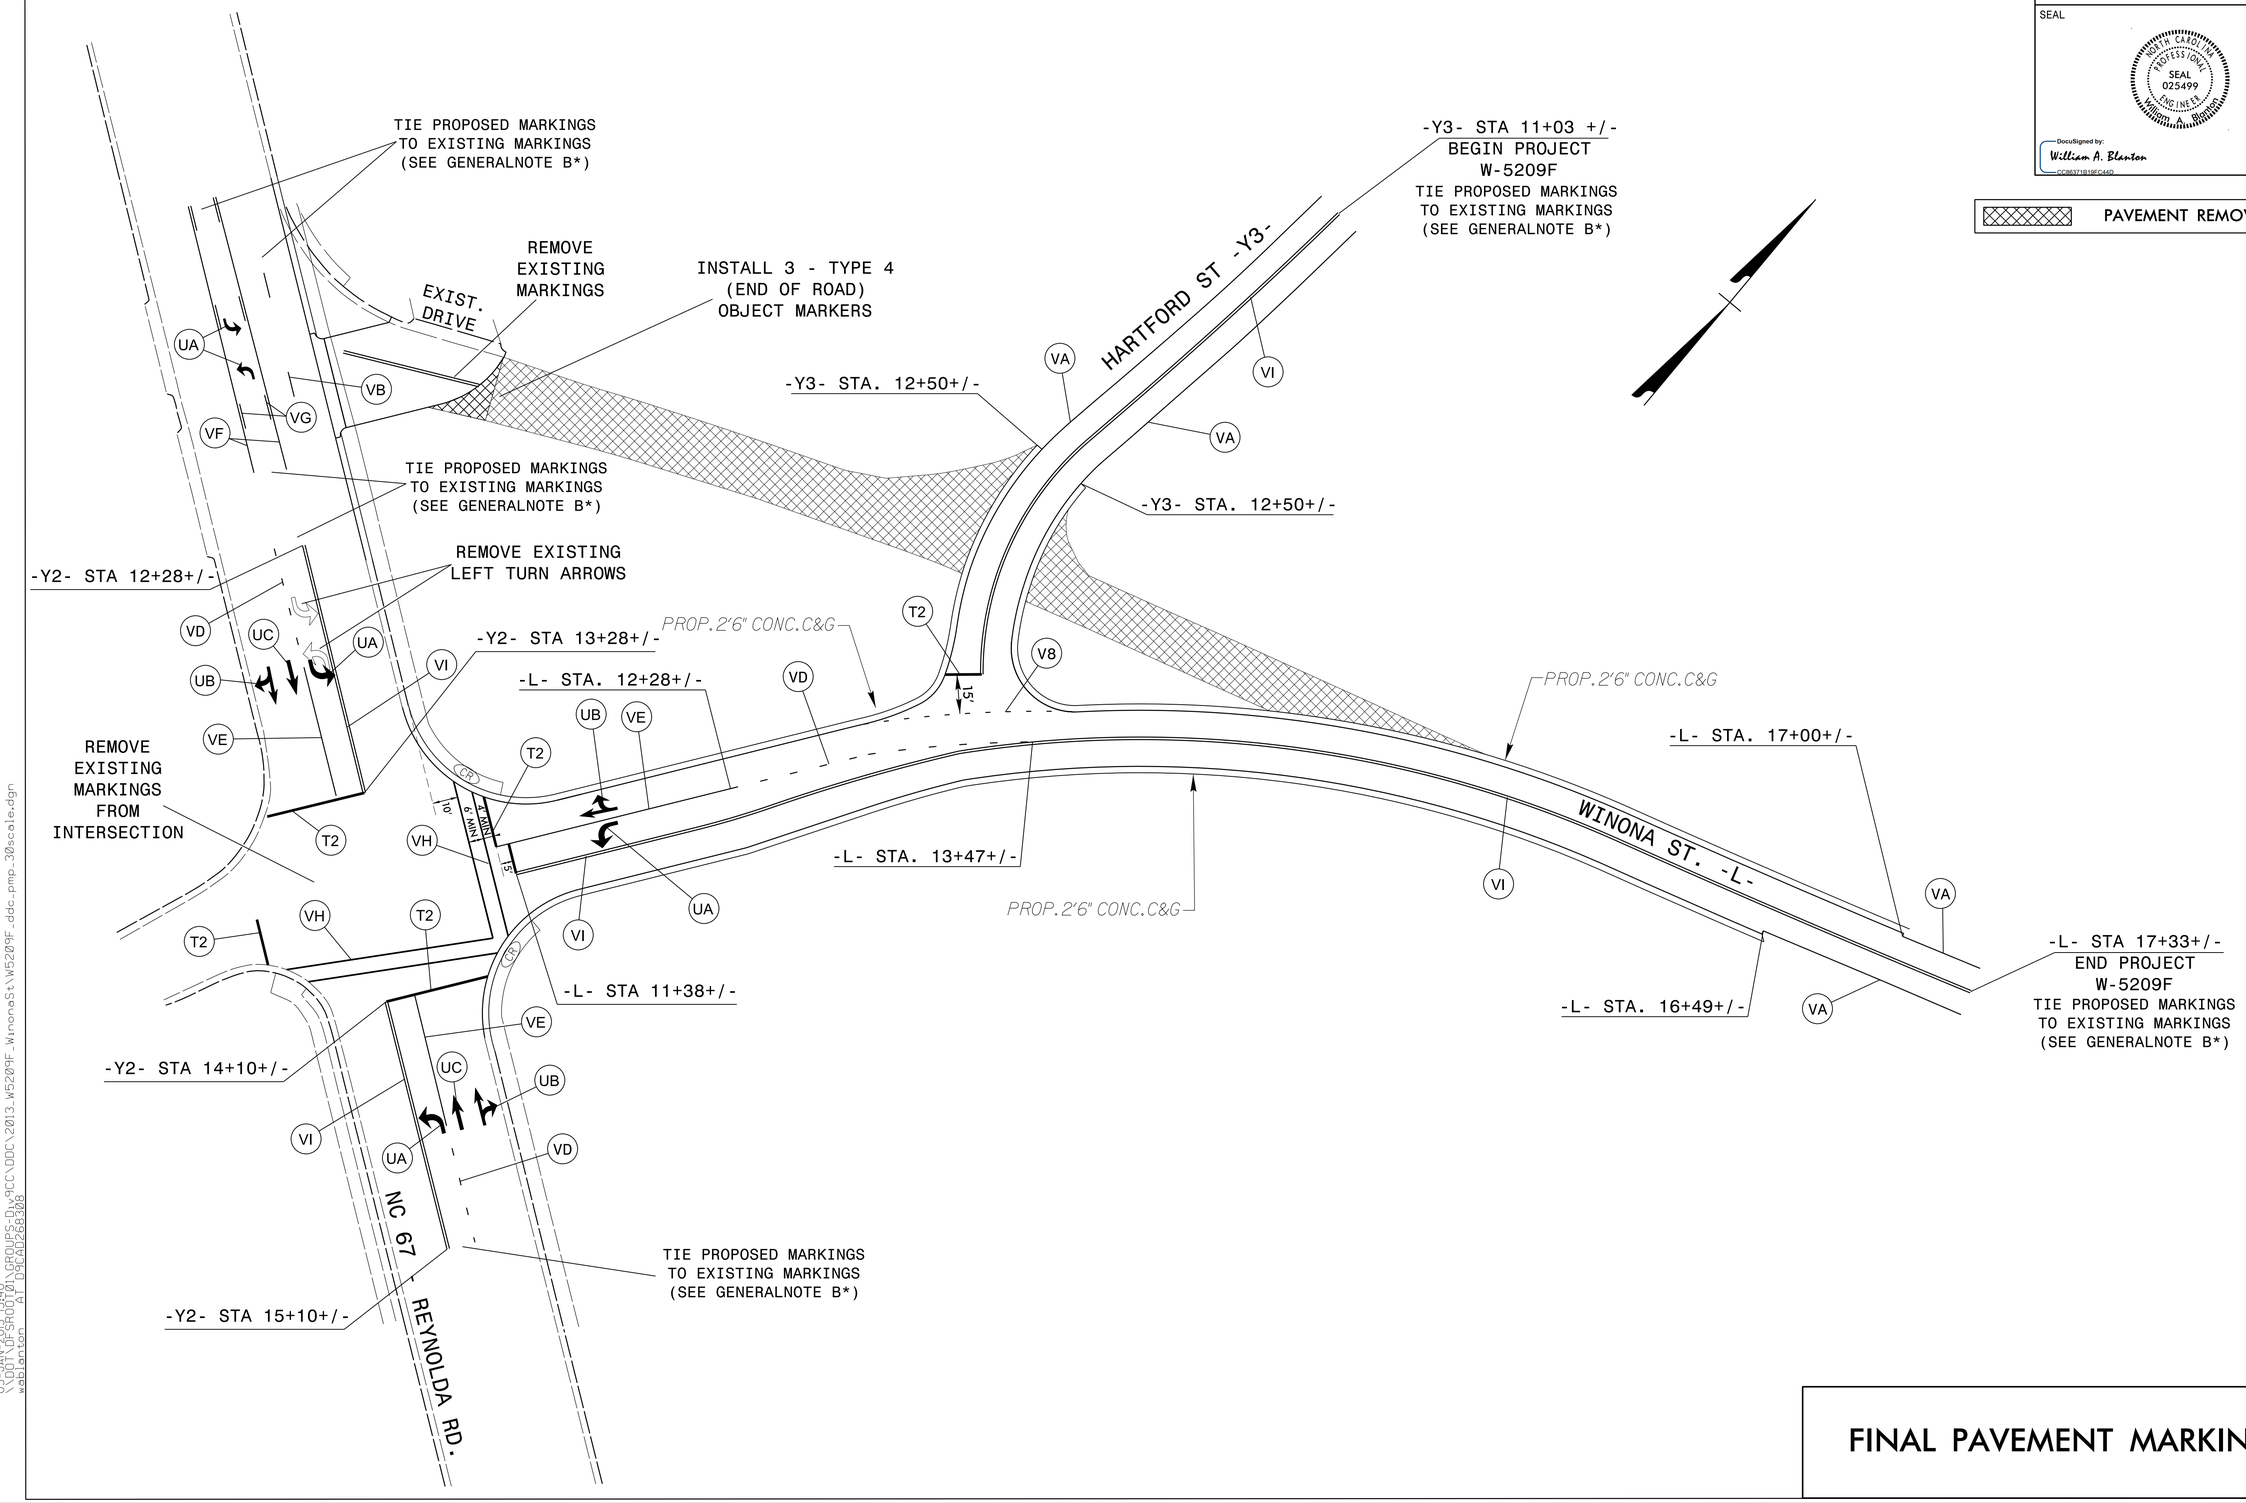

FINAL PAVEMENT MARKING

05-JAN-2015 13:40
S:\DOT\DESIGN\GROUPS-Div-9CC\DDC\2013_W5209F_WinonaSt\W5209F_ddc_pmp_30scale.dgn
wsblanton AT DOCAUZ68308